Monticello Offsite
MWS Project No: 23WL0062

Proposed Fire Hydrant... 5 Unit
Abandon Fire Hydrant... 5 Unit
Abandon 6" Water Main... 1,315 LF
Proposed 12" Water Main... 2,429 LF
and Associated Easement

June 2nd, 2025
Davidson County
Council District - 2
Kyonzte Toombs

Parcel ID: 06000007200

Engineer: Catalyst Design Group
Andrew Wiseman, PE

- - - - CAUTION - - - -
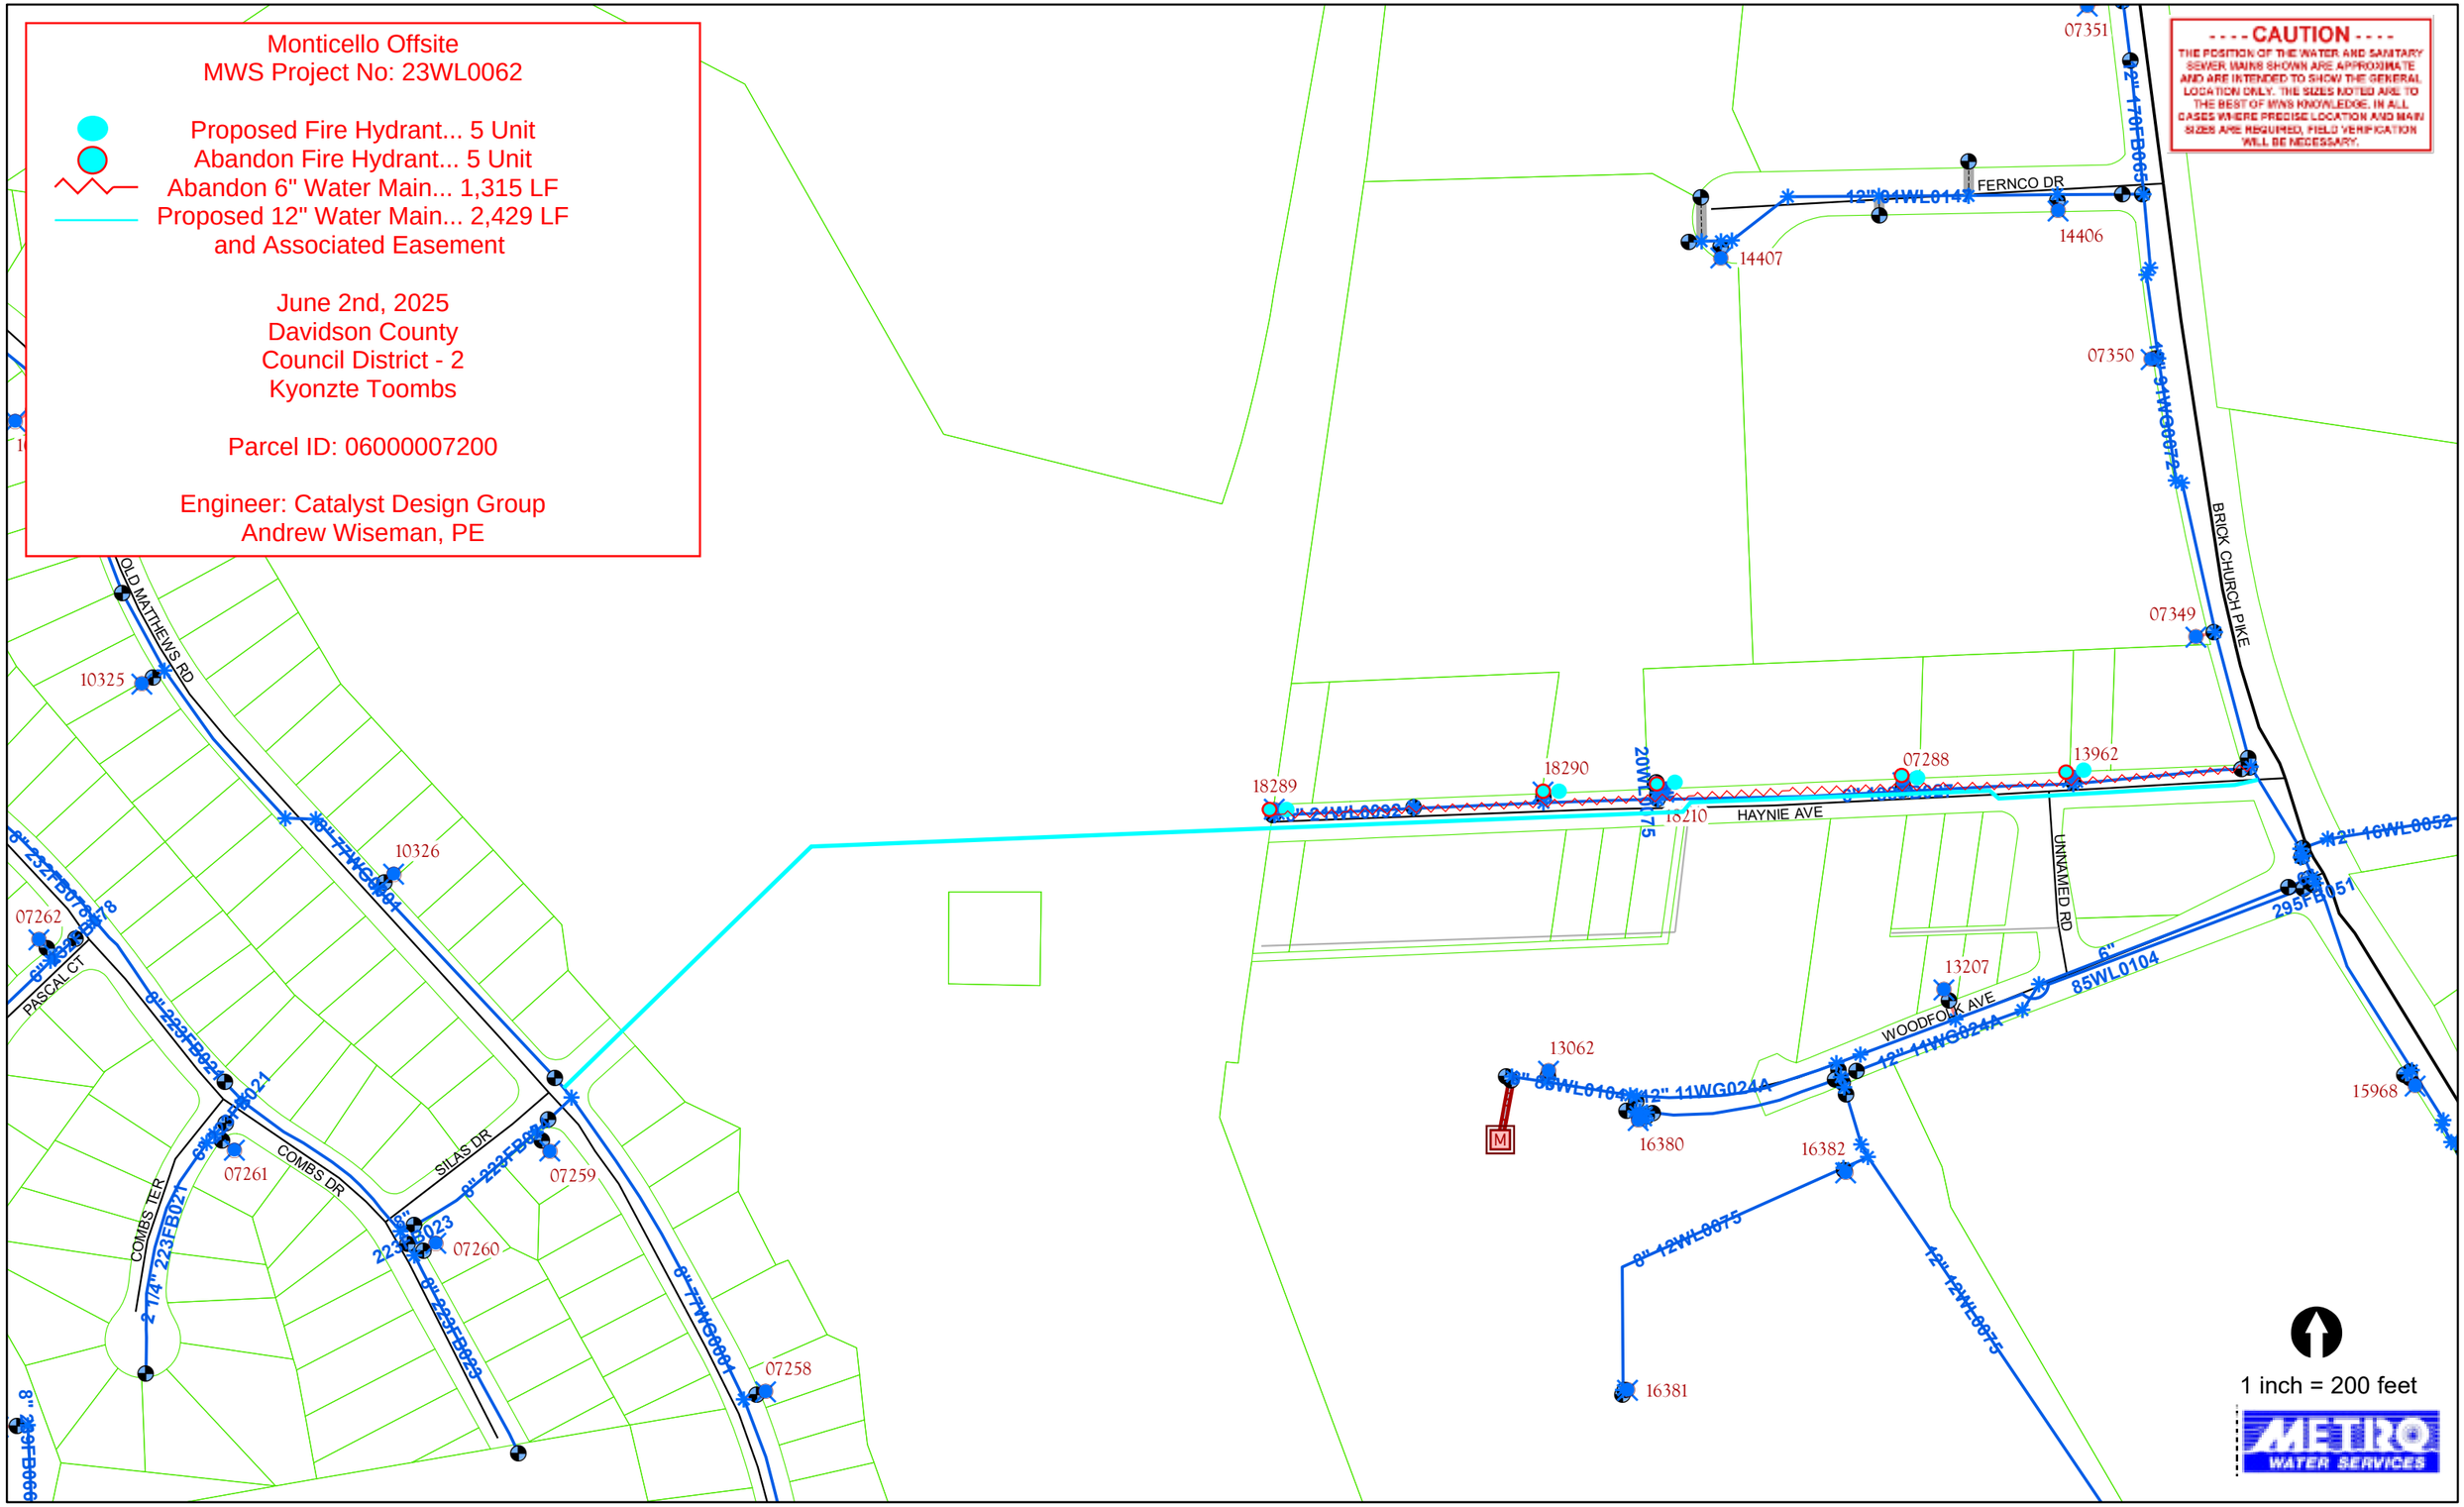
THE POSITION OF THE WATER AND SANITARY SEWER MAINS SHOWN ARE APPROXIMATE AND ARE INTENDED TO SHOW THE GENERAL LOCATION ONLY. THE SIZES NOTED ARE TO THE BEST OF MWS KNOWLEDGE. IN ALL CASES WHERE PRECISE LOCATION AND MAIN SIZES ARE REQUIRED, FIELD VERIFICATION WILL BE NECESSARY.