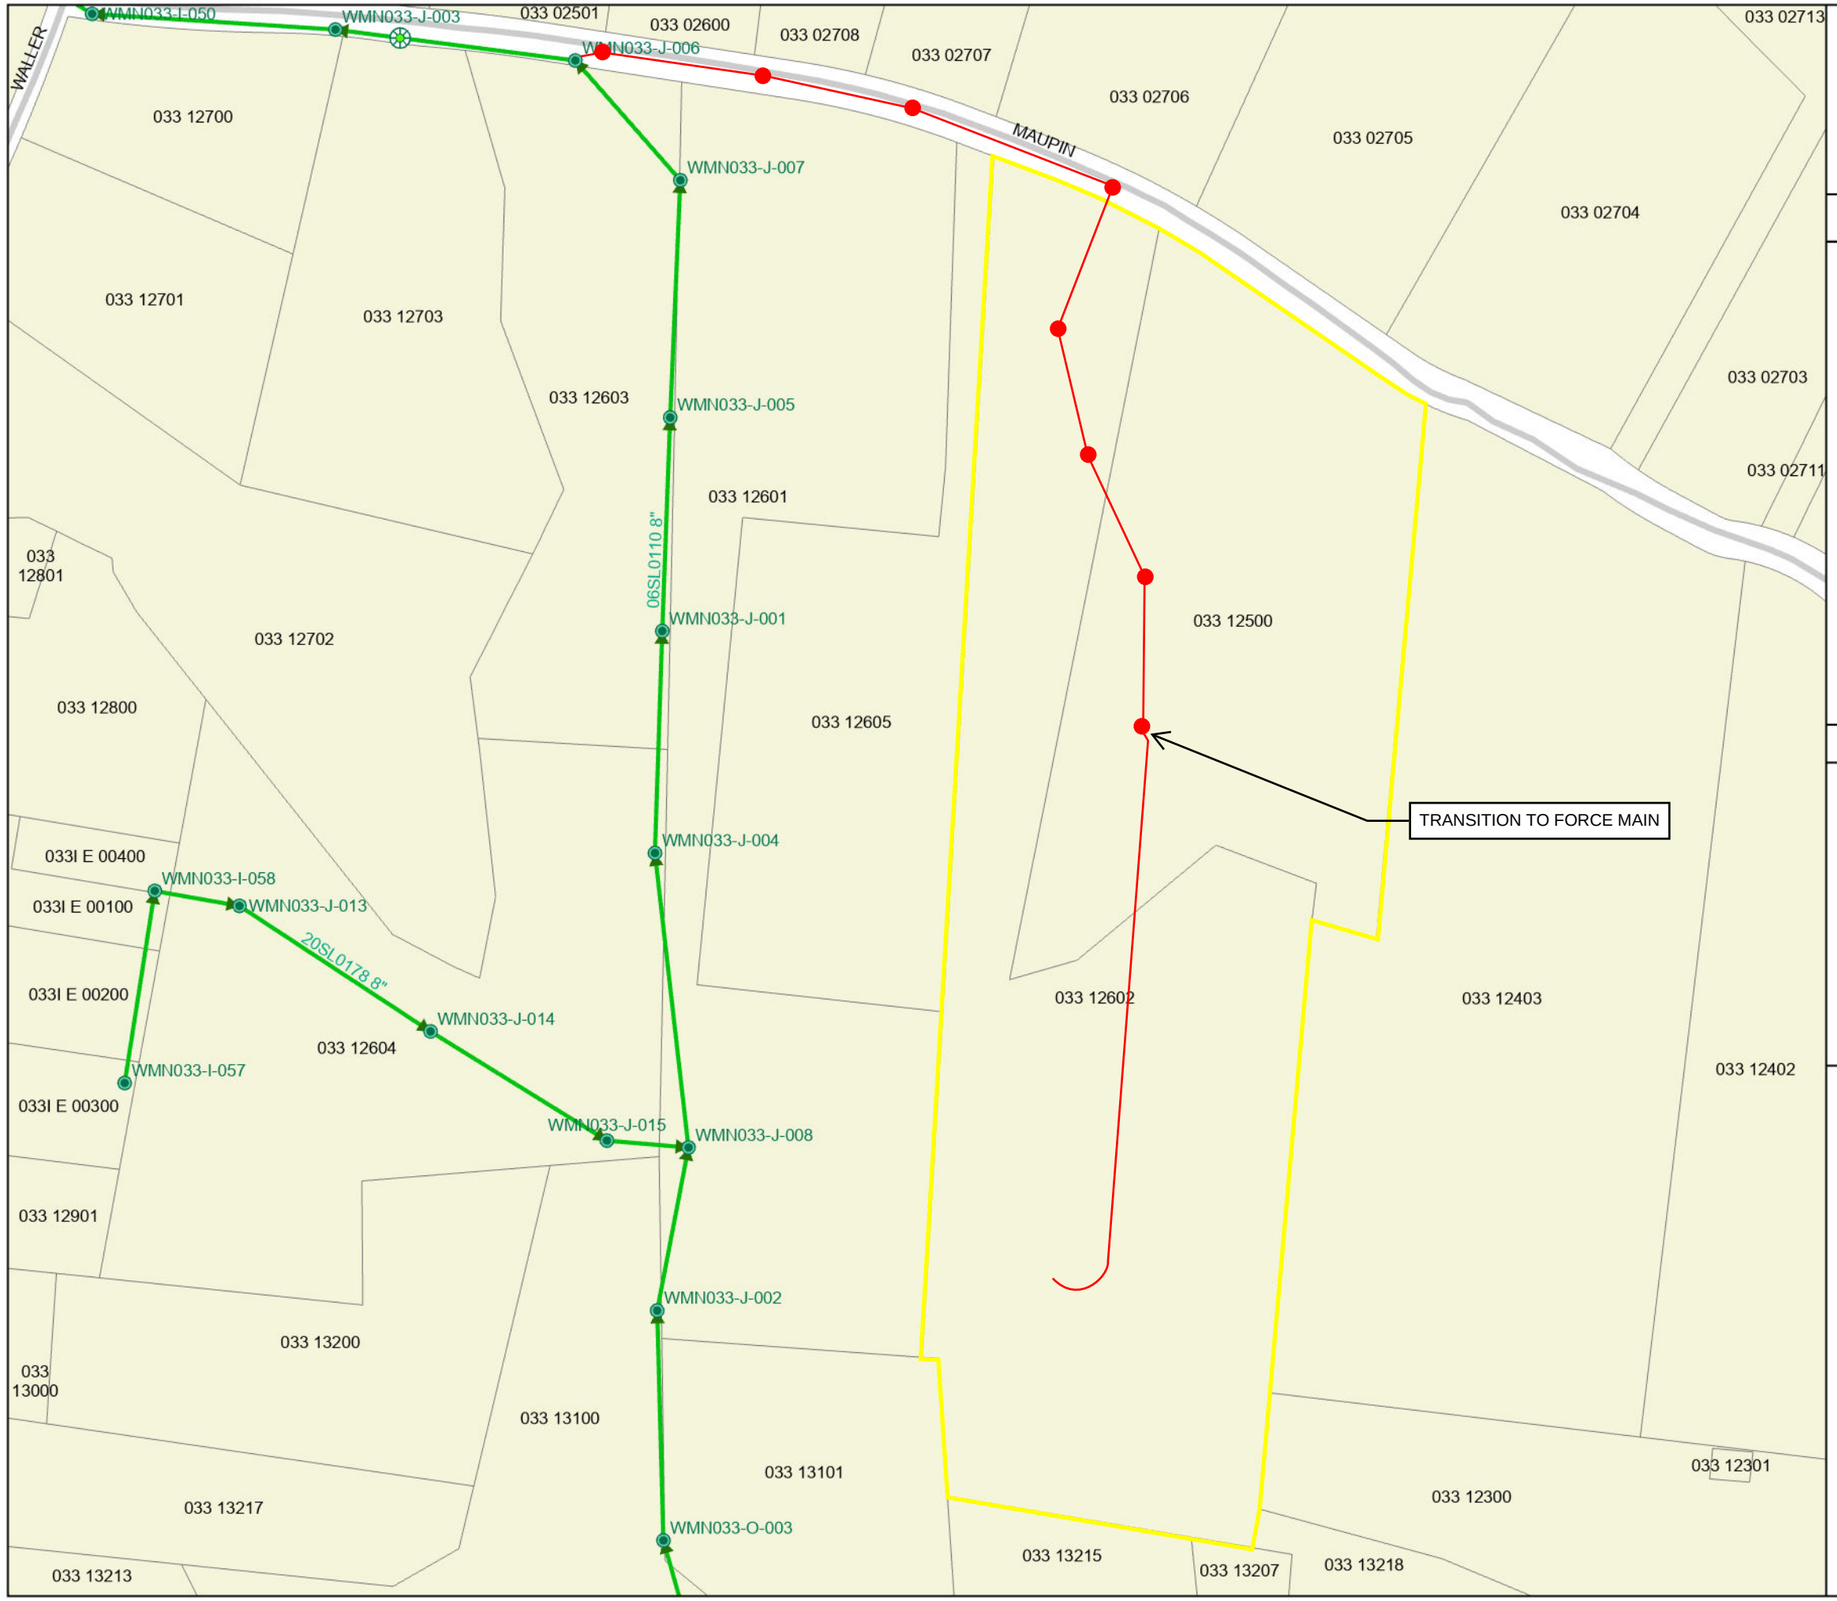

WMN Regency Hills - 9917 Maupin Road
Project No. 25SL0099

LEGEND

Proposed Sanitary Sewer (8" PVC) ..... 1478 LF
(2" PVC) ..... 687 LF
(1.5" PVC) ... 100 LF

Proposed Sanitary Manhole ..... 8 Units

AND ASSOCIATED EASEMENTS

DATE: 12/16/2025

ENGINEERING FIRM: Ragan Smith
ENGINEER: Sam Christman, P.E.

COUNCIL DISTRICT: Williamson
PARCEL NUMBERS: 033 12500 00017033
033 12602 00017033

- - - - CAUTION - - - -

THE POSITION OF THE WATER AND SANITARY SEWER MAINS SHOWN ARE APPROXIMATE AND ARE INTENDED TO SHOW THE GENERAL LOCATION ONLY. THE SIZES NOTED ARE TO THE BEST OF MWS KNOWLEDGE. IN ALL CASES WHERE PRECISE LOCATION AND MAIN SIZES ARE REQUIRED, FIELD VERIFICATION WILL BE NECESSARY.

0 100 200 Feet

N

METRO WATER SERVICES