Docusign Envelope ID: CE7467FE-FD0F-4647-BC80-962F99D52228

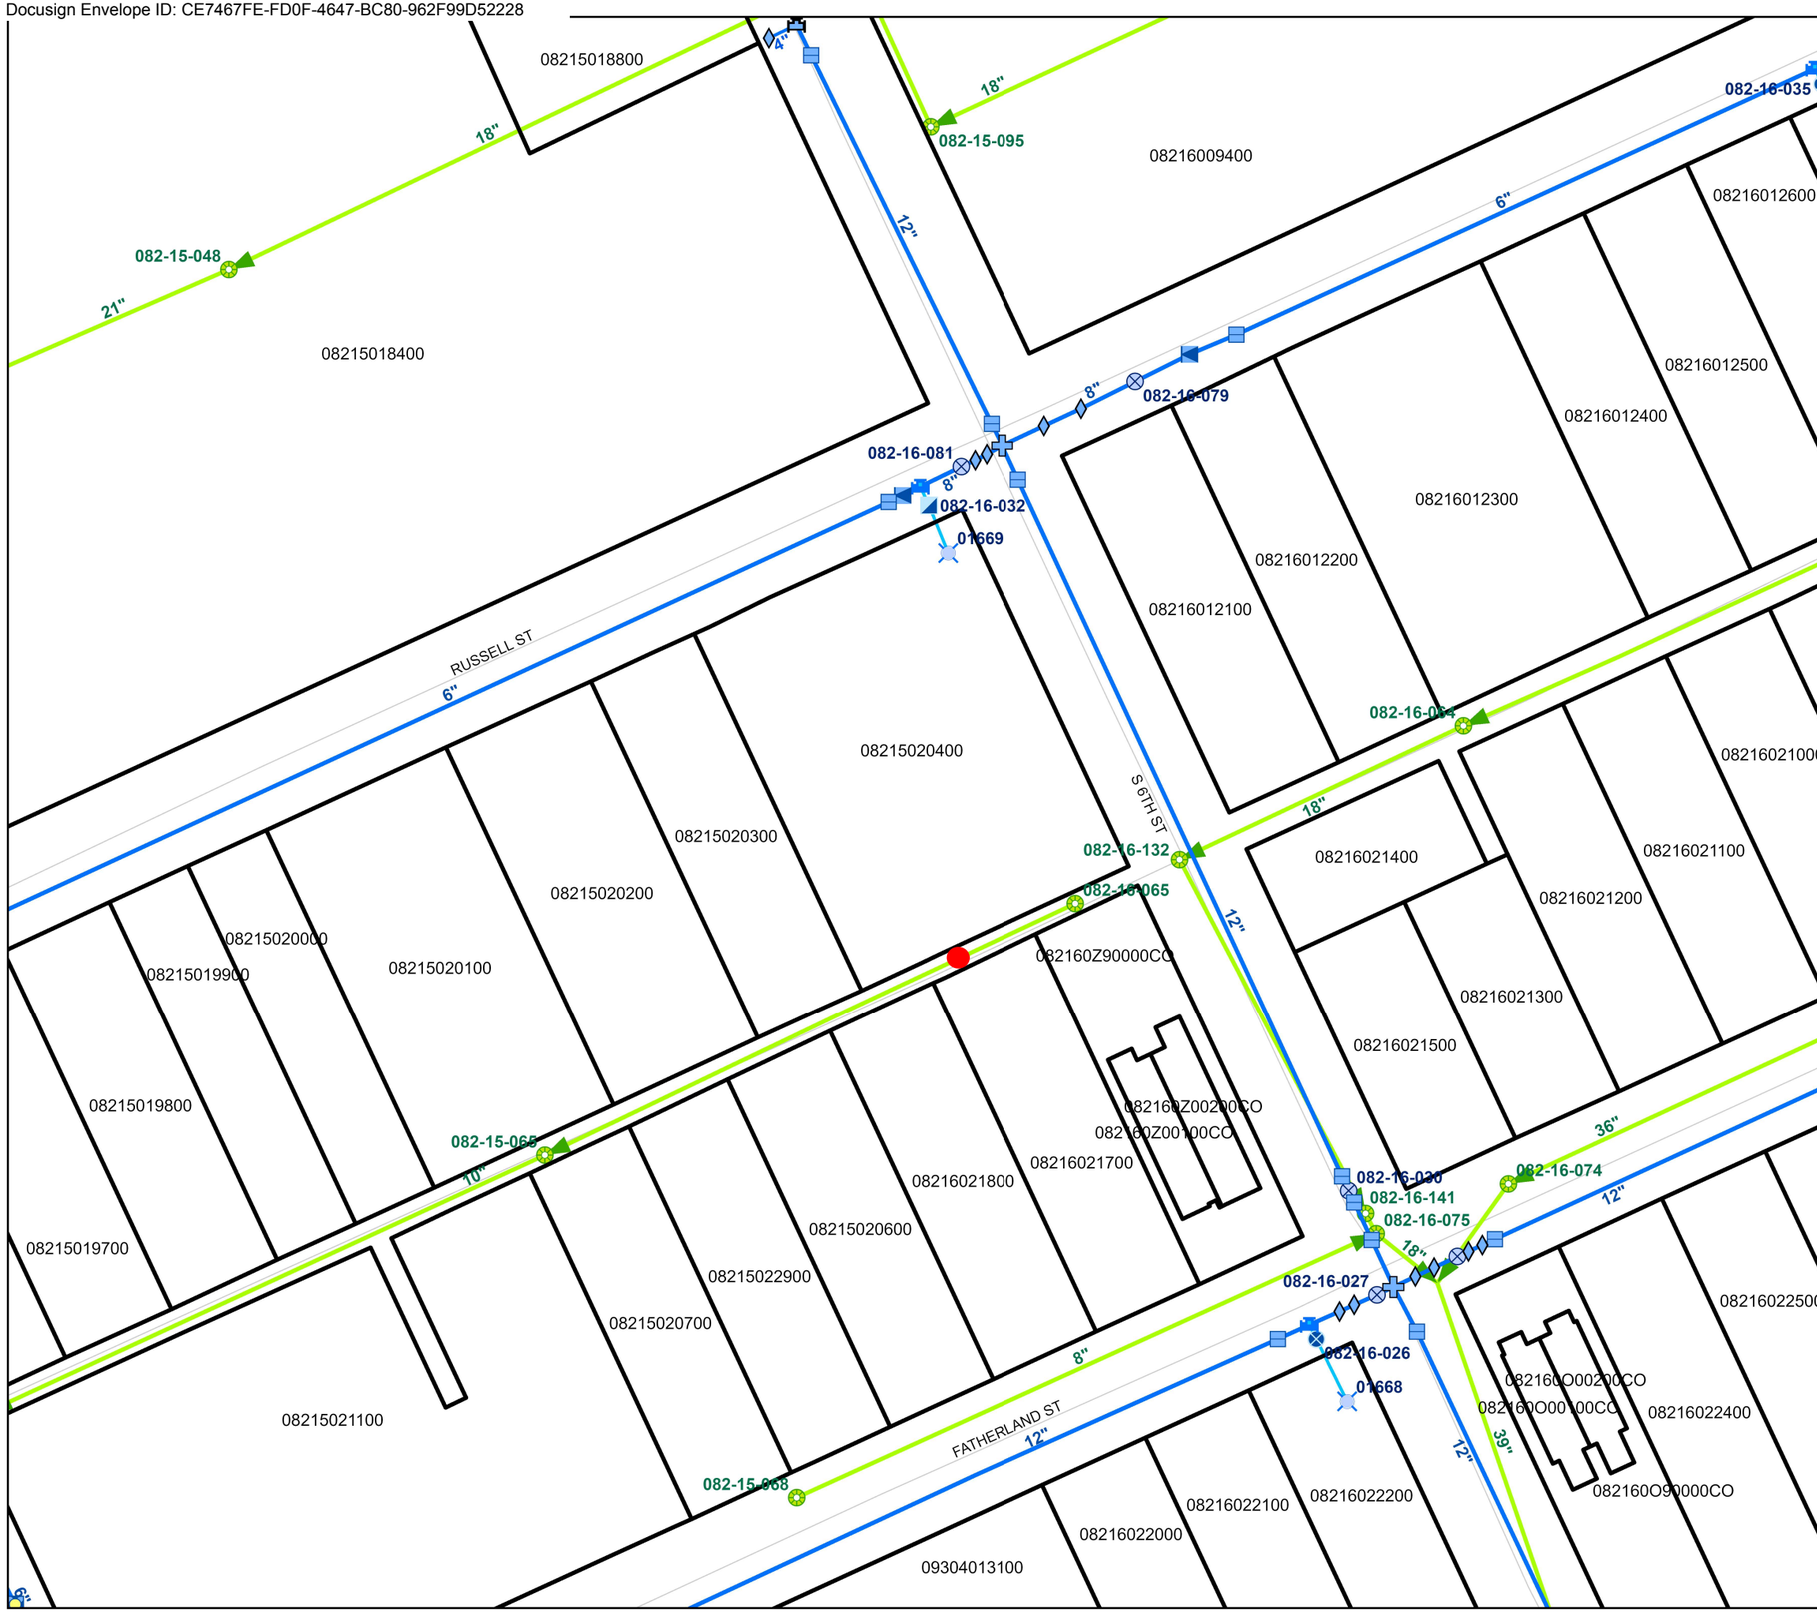

East End UMC
MWS Project No: 25SL0088

LEGEND

● Sanitary Sewer Manhole... 1 Unit

DATE: 06/04/2025

ENGINEERING FIRM: Barge Civil Associates
ENGINEER: John Gore, P.E.

COUNCIL DISTRICT: 6 (Clay Capp)
PARCEL NUMBERS: 08215020400

- - - - CAUTION - - - -

THE POSITION OF THE WATER AND SANITARY SEWER MAINS SHOWN ARE APPROXIMATE AND ARE INTENDED TO SHOW THE GENERAL LOCATION ONLY. THE SIZES NOTED ARE TO THE BEST OF MWS KNOWLEDGE. IN ALL CASES WHERE PRECISE LOCATION AND MAIN SIZES ARE REQUIRED, FIELD VERIFICATION WILL BE NECESSARY.

0 50 100 150 200 Feet

N

METRO WATER SERVICES