Cross Creek
Project No. 20SL0081

Abandoned Sanitary Manhole(s) ... 1 Unit
Abandoned Sanitary Sewer ..... 295 LF
Proposed Sanitary Sewer ..... 5 Units
Proposed Sanitary Manhole(s) ..... 303 LF and easements

September 21, 2020 Council District 34 Tax Map: 117-14 Parcels: 81, 82, 83

Engineer: Dale & Associates
Adam Seger, P.E.

Detailed Quantities

Abandoned Sanitary Sewer
8" Sanitary Sewer ..... 295 LF
Manhole(s) ..... 1 Unit

Proposed Sanitary Sewer
8" Sanitary Sewer (PVC) ... 303 LF
Manhole(s) ..... 5 Units

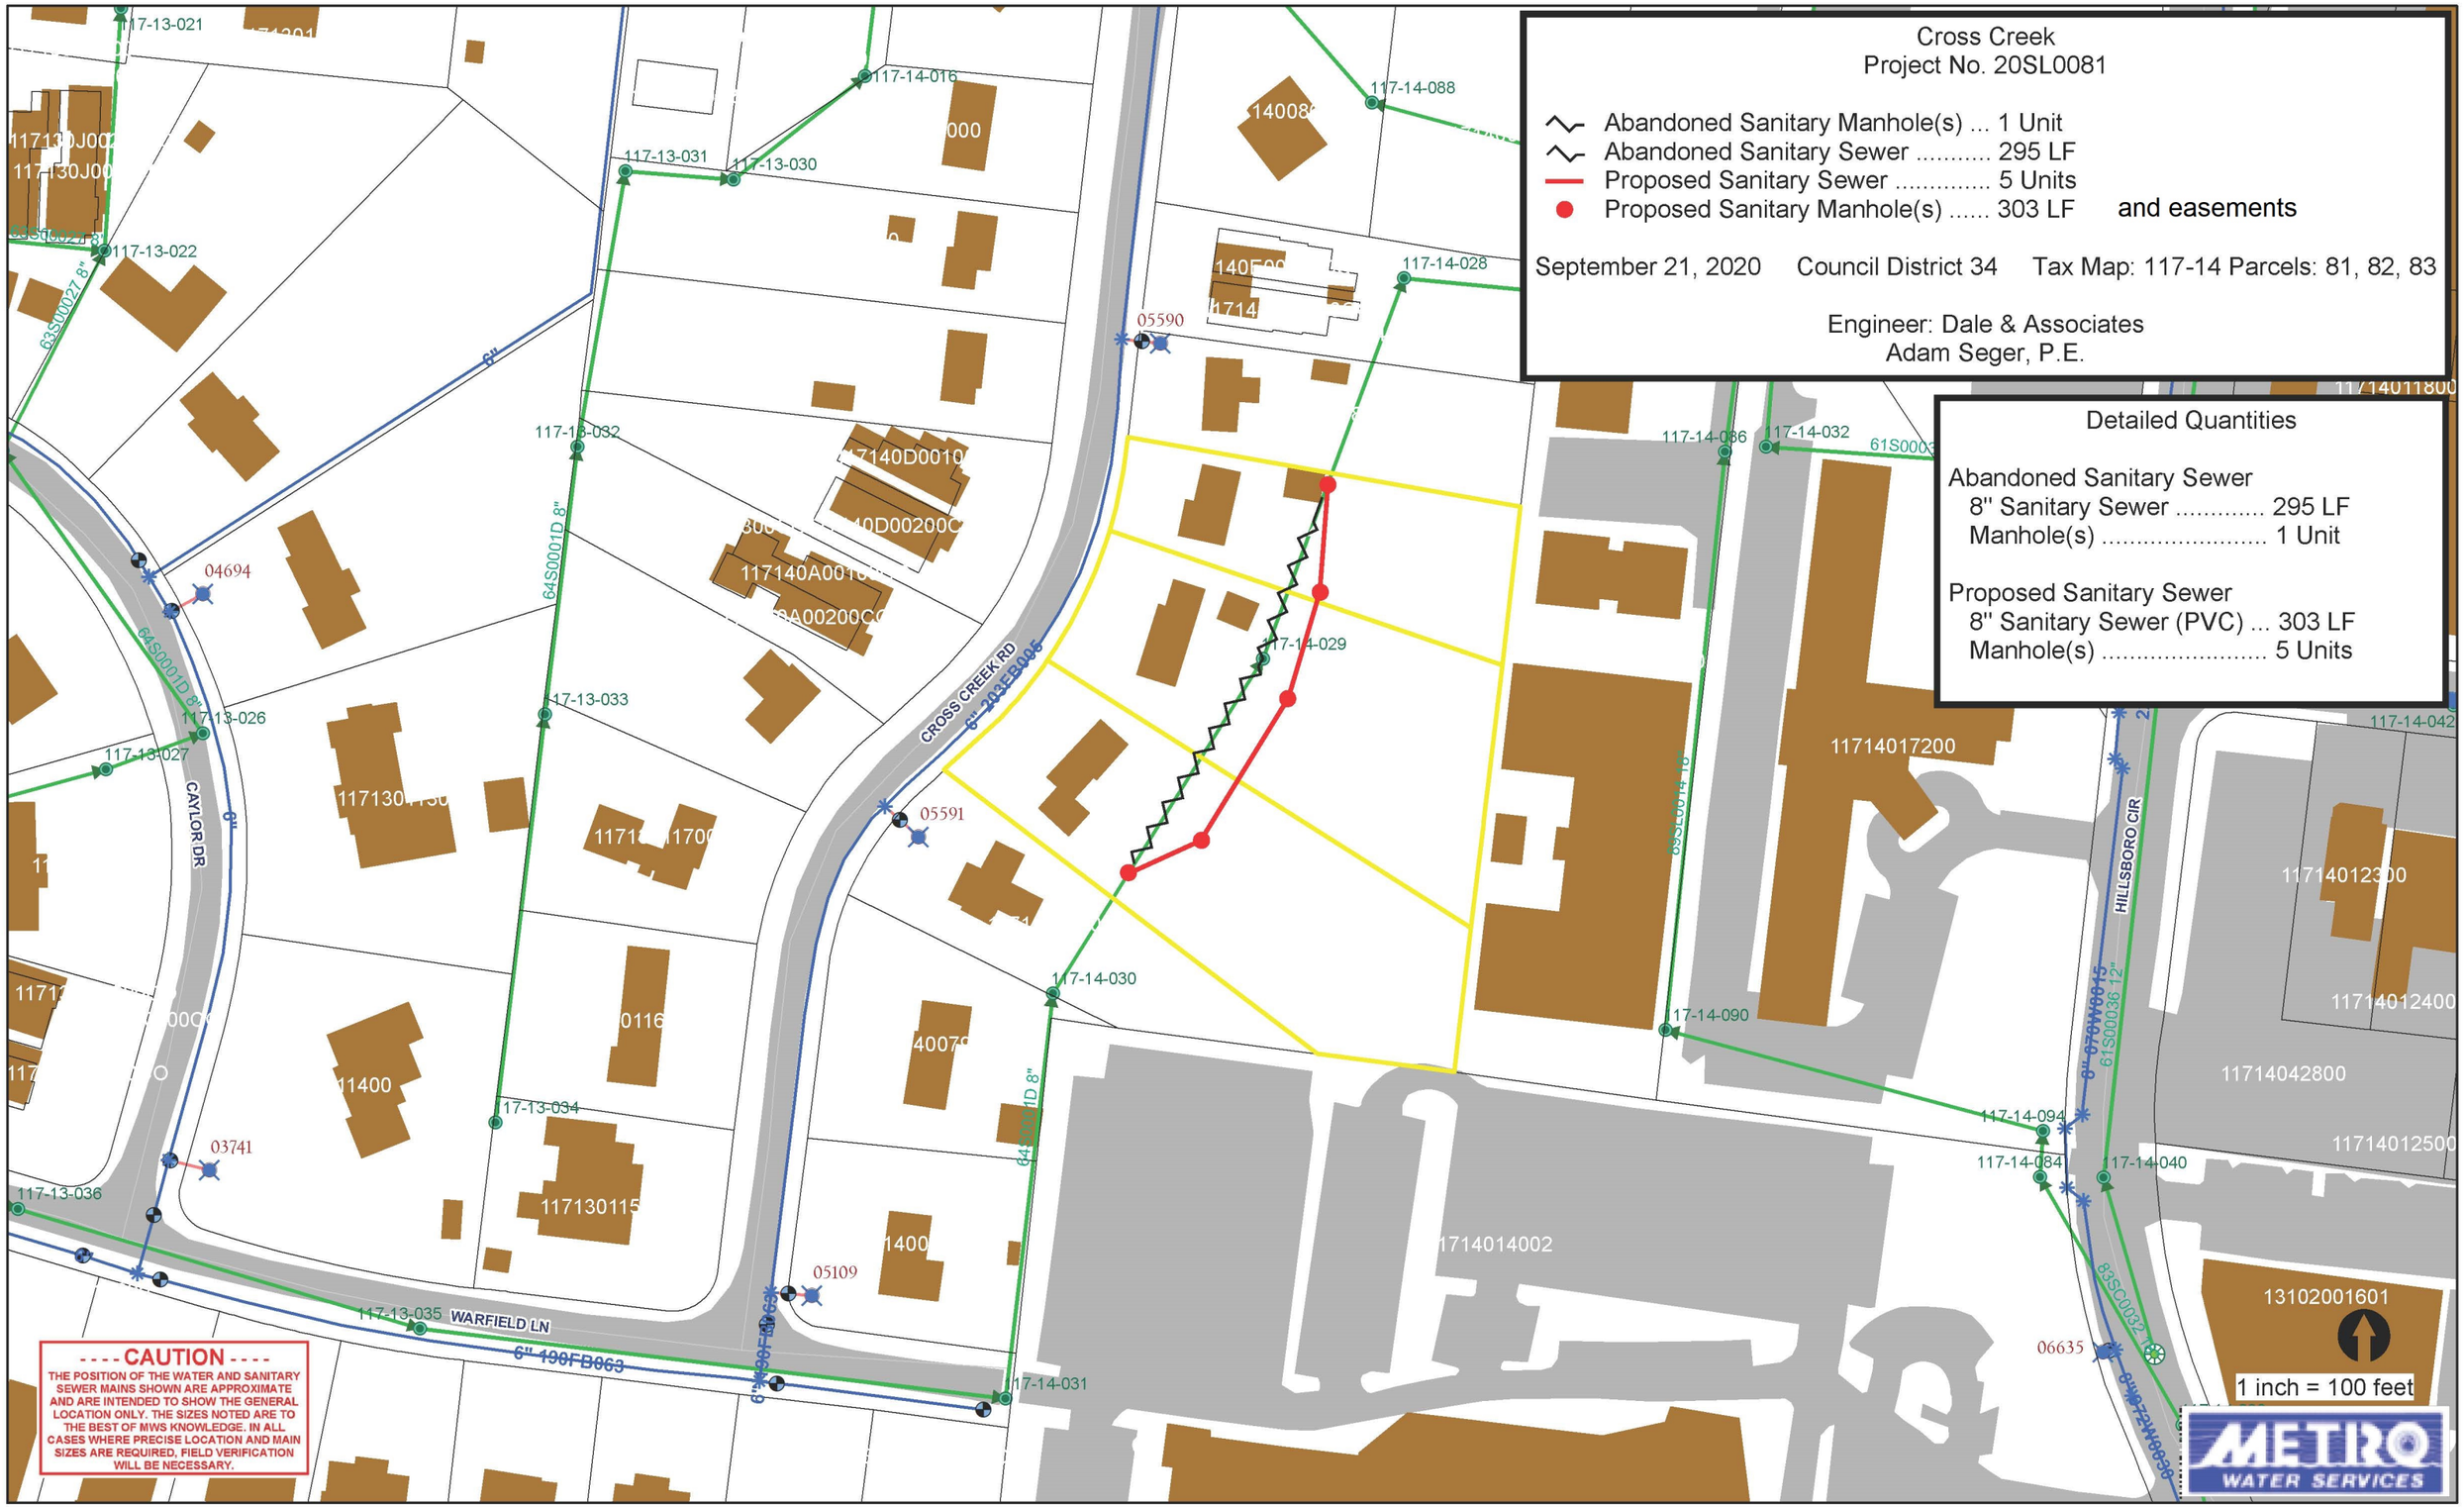

- - - - CAUTION - - - -

THE POSITION OF THE WATER AND SANITARY SEWER MAINS SHOWN ARE APPROXIMATE AND ARE INTENDED TO SHOW THE GENERAL LOCATION ONLY. THE SIZES NOTED ARE TO THE BEST OF MWS KNOWLEDGE. IN ALL CASES WHERE PRECISE LOCATION AND MAIN SIZES ARE REQUIRED, FIELD VERIFICATION WILL BE NECESSARY.