

AMENDMENT NO. ____
TO
ORDINANCE NO. BL2025-1150


Madam President,

I move to amend Resolution No. RS2025-1150 by deleting pages 68, 68, 72, and 73 of Exhibit B (the Development Agreement by and between The Metropolitan Government of Nashville and Davidson County and Tennessee Performing Arts Center Management Corporation) and replacing them with the four documents attached to this amendment.

SPONSORED BY:


Jacob Kupin
Member of Council

INFRASTRUCTURE LIMITS

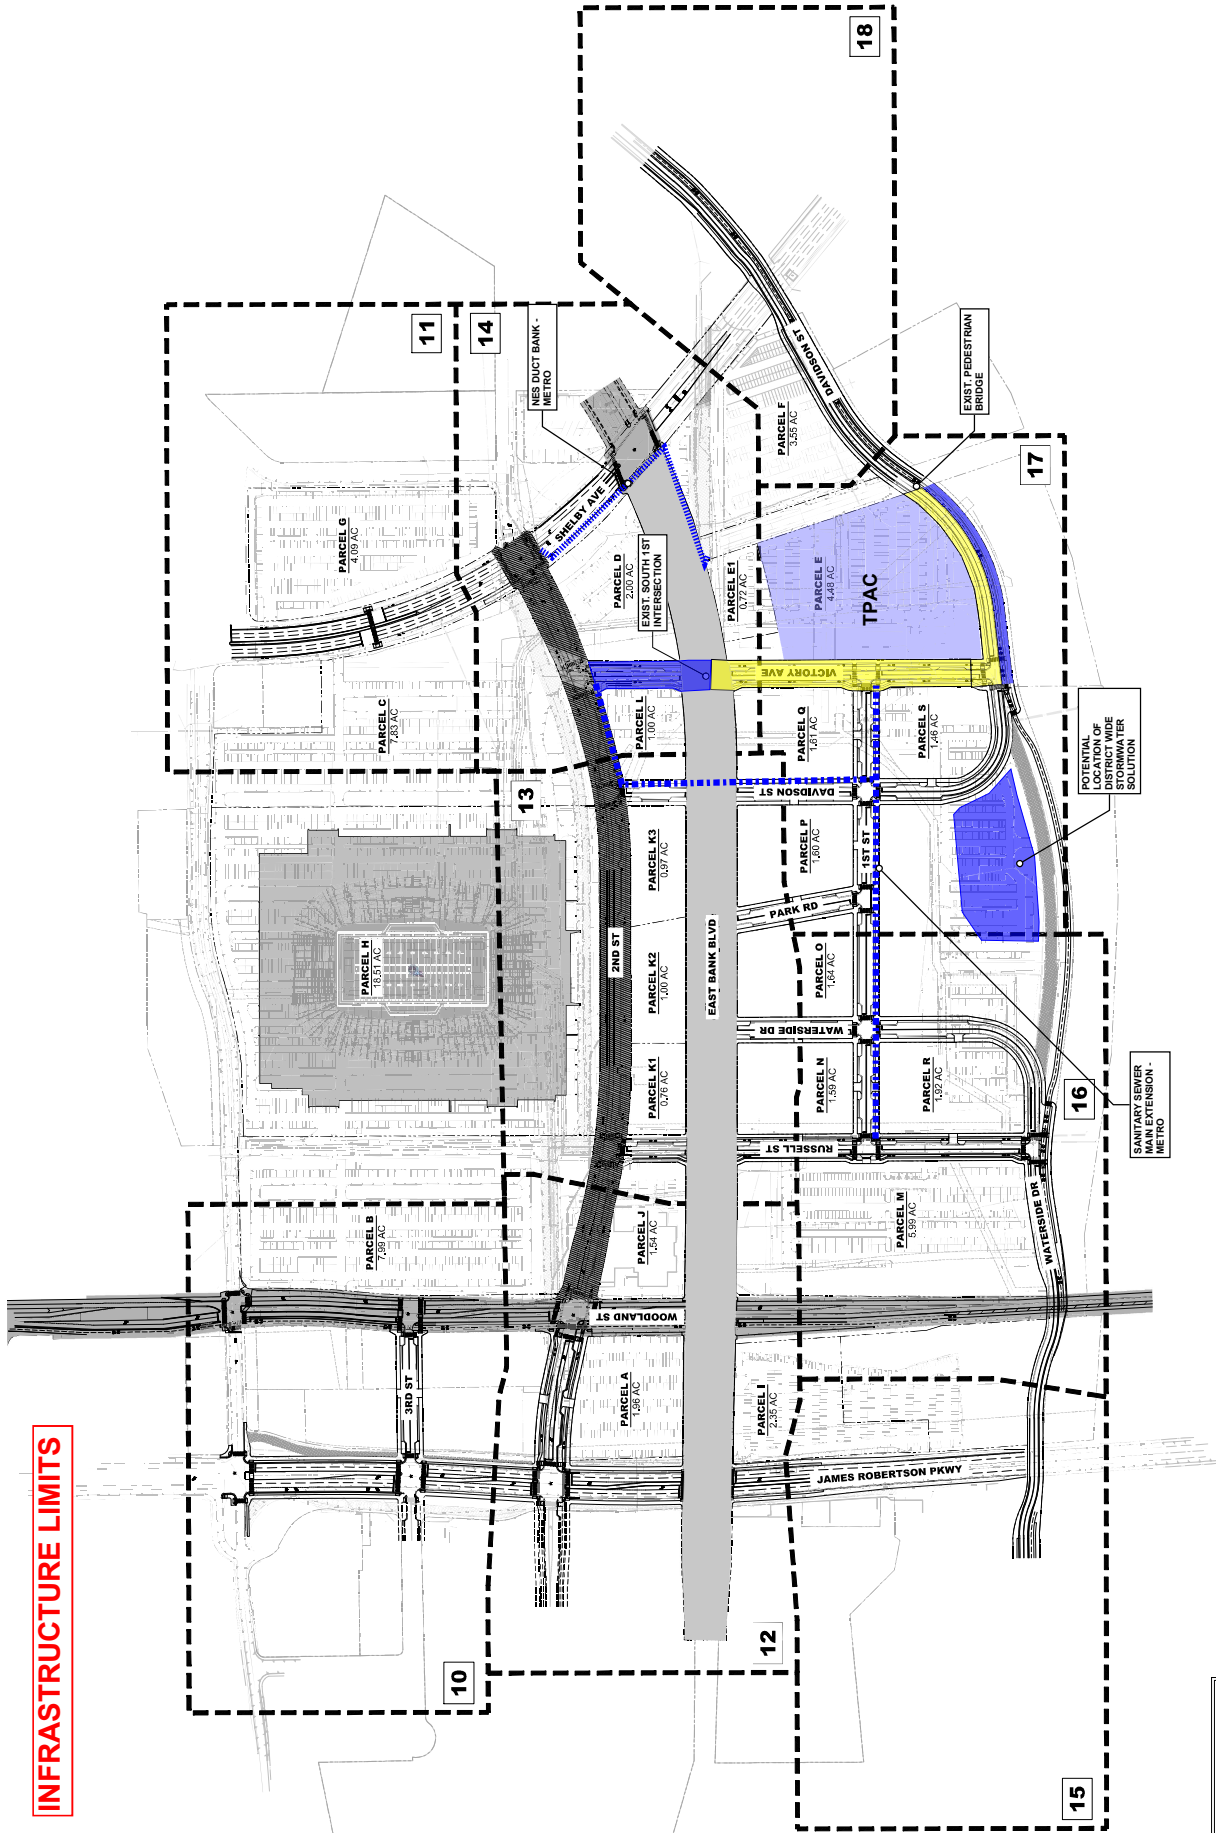

LEGEND	
	PAVEMENT REMOVAL
	PROJECT IN DESIGN
	DEVELOPMENT BY OTHERS
	TRANS
	SIGNALIZED INTERSECTION

DRAFT

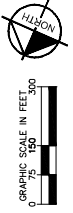

OVERALL SITE LAYOUT

SHEET NUMBER
C00-01


EAST BANK

DRAFT
LINE AND
GRADE PLANS
FOR REVIEW ONLY

EAST BANK
CENTRAL WATERFRONT DISTRICT
NASHVILLE, TN


East Bank

TYPICAL SECTIONS

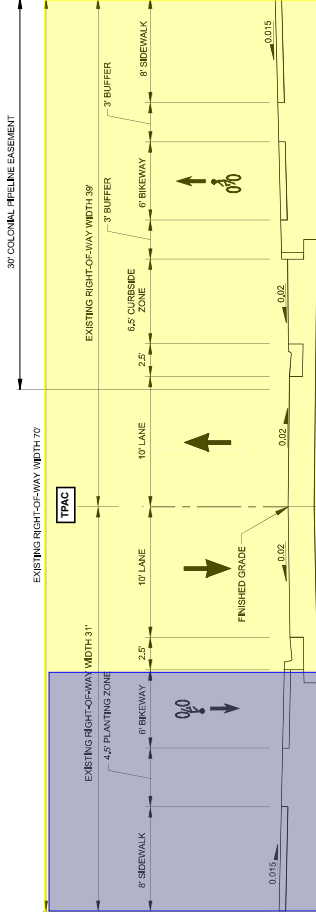

VICTORY AVENUE
CURBSIDE ZONE
N.T.S.

* Full road section to be constructed with future parcels on the north side of Victory.
*TPAC responsible for 6' sidewalk on north side of Victory Ave

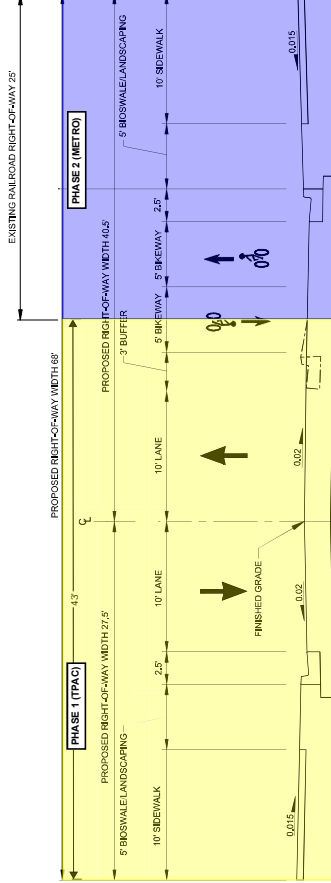

DAVIDSON STREET
RIVERFRONT SECTION
N.T.S.

* Cycle Infrastructure to be constructed with Phase 2

DRAFT

East Bank

EAST BANK
CENTRAL WATERFRONT DISTRICT
NASHVILLE, TN

DRAFT
LINE AND
GRADE PLANS
FOR REVIEW ONLY


EAST BANK

DATE: 11/11/2024
PROJECT: EAST BANK
SHEET: C1-04

TYPICAL SECTIONS

SHEET NUMBER
C1-04

INFRASTRUCTURE LIMITS

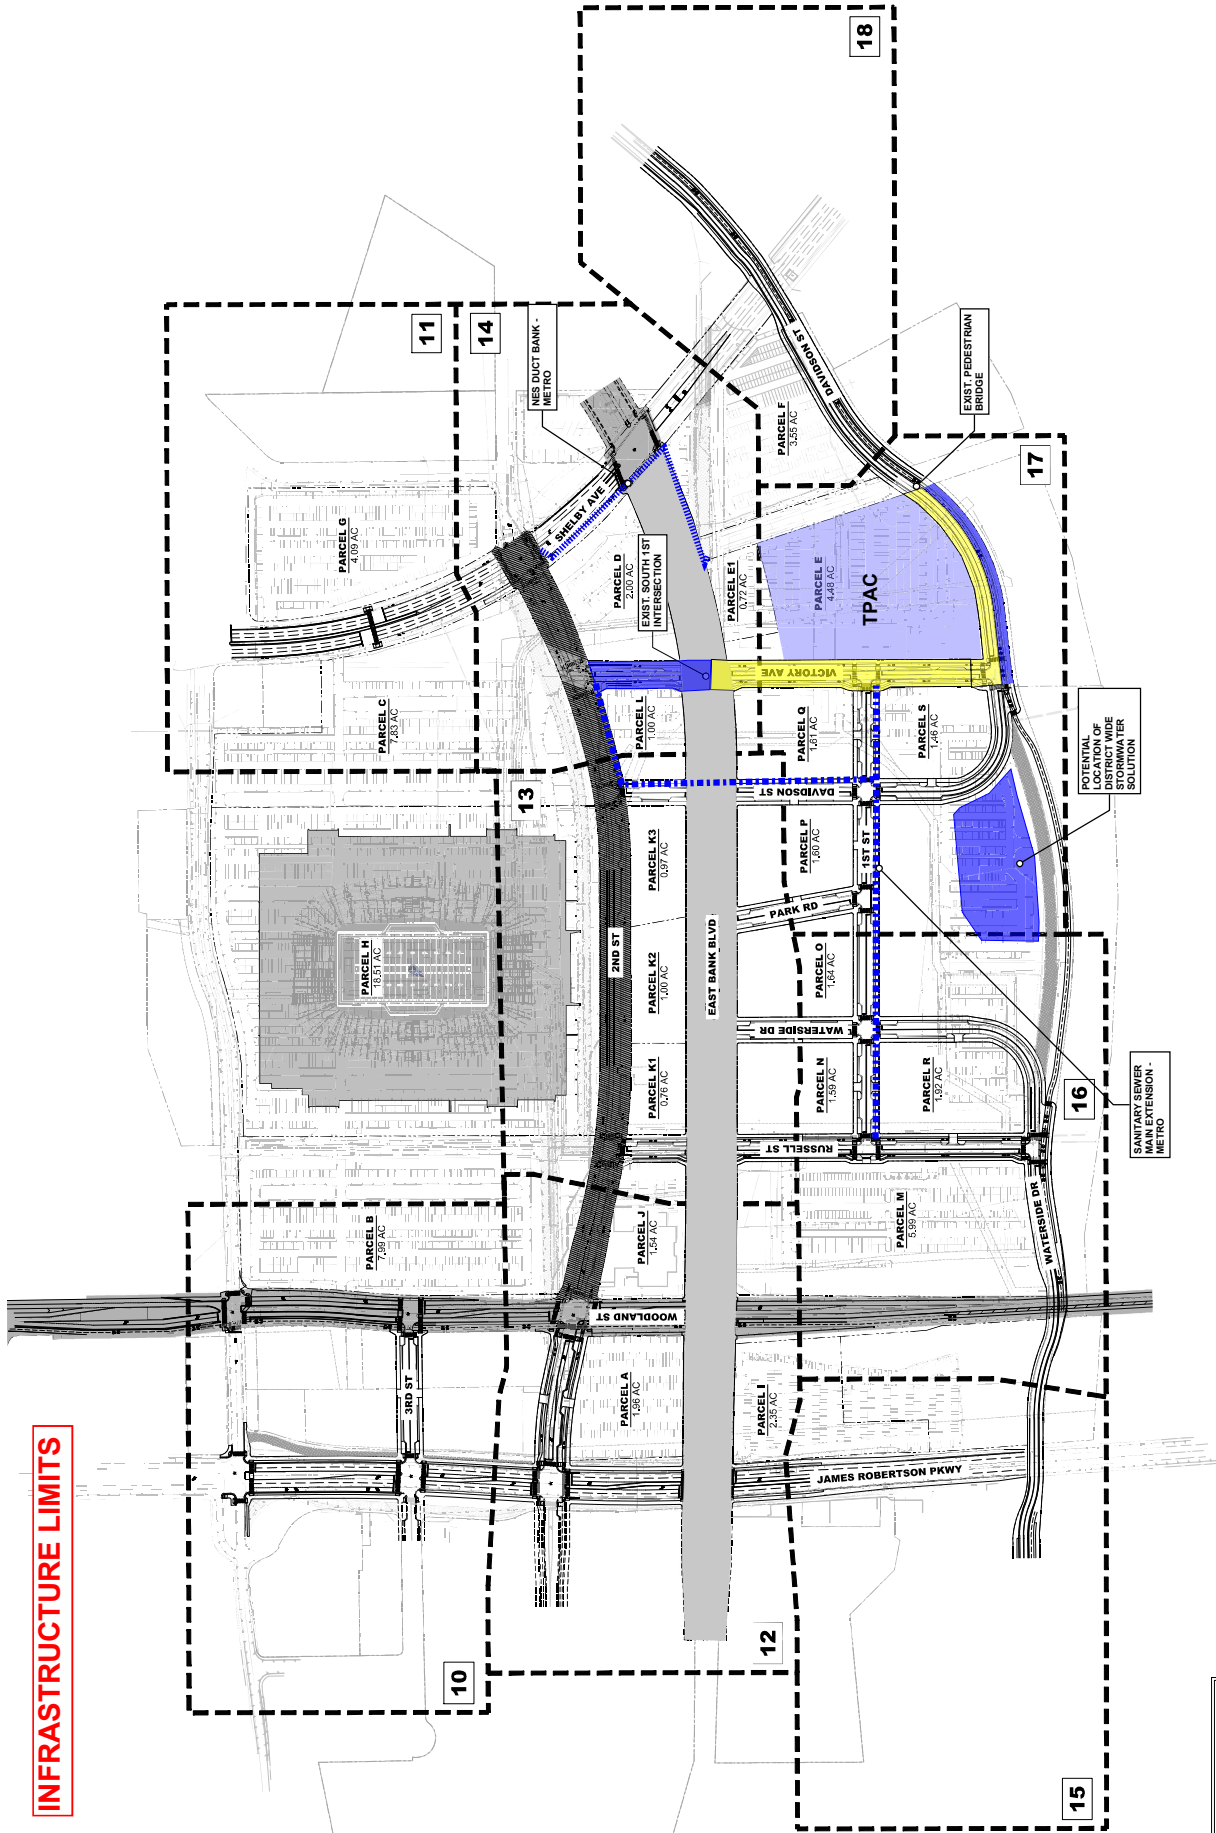

LEGEND	
	PAVEMENT REMOVAL
	PROJECT IN DESIGN
	DEVELOPMENT BY OTHERS
	TRANS
	SIGNALIZED INTERSECTION

DRAFT

GRAPHIC SCALE IN FEET
0 25 50



OVERALL SITE LAYOUT

SHEET NUMBER
C00-01


EAST BANK

DRAFT
LINE AND
GRADE PLANS
FOR REVIEW ONLY

EAST BANK
CENTRAL WATERFRONT DISTRICT
NASHVILLE, TN


East Bank

TYPICAL SECTIONS

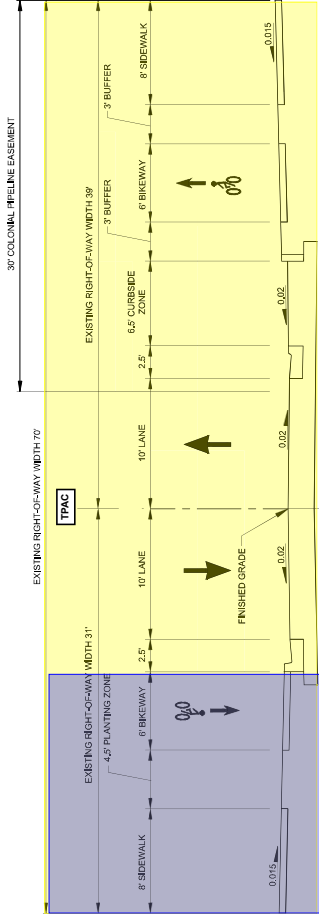

VICTORY AVENUE
CURBSIDE ZONE
N.T.S.

* Full road section to be constructed with future parcels on the north side of Victory.
*TPAC responsible for 6' sidewalk on north side of Victory Ave

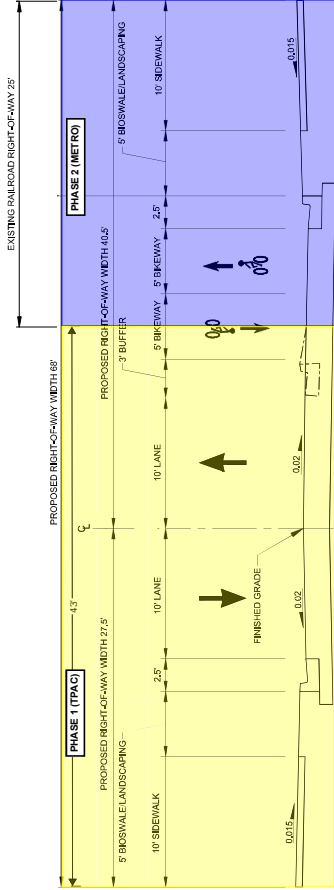

DAVIDSON STREET
RIVERFRONT SECTION
N.T.S.

* Cycle Infrastructure to be constructed with Phase 2

DRAFT

East Bank

EAST BANK
CENTRAL WATERFRONT DISTRICT
NASHVILLE, TN

DRAFT
LINE AND
GRADE PLANS
FOR REVIEW ONLY

EAST BANK

DATE: 11/11/2024
PROJECT: EAST BANK
SHEET: C1-04

TYPICAL SECTIONS

SHEET NUMBER
C1-04