DocuSign Envelope ID: A5F0C78C-DBDC-4E87-9CD3-783316200400

METROPOLITAN GOVERNMENT
OF NASHVILLE AND DAVIDSON COUNTY

Planning Department
Metro Office Building
800 Second Avenue South
Nashville, Tennessee 37201

May 23, 2022

To: Stephanie James, Public Metro Water

Re: FAIRWAY DRIVE STORMWATER IMPROVEMENT PROJECT
Planning Commission Mandatory Referral #2022M-082ES-001
Council District #15 Jeff Syracuse, Council Member

On behalf of the Metropolitan Planning Commission, the following item, referred to the Commission as required by the Metro Charter, has been recommended for *approval* to the Metropolitan Council:

A request for the acceptance for permanent easements are needed to construct Project 21-SWC-222, Fairway Drive Stormwater Improvement Project. These easements are to be acquired through negotiations and acceptance in order to complete this project.

The relevant Metro agencies (Metro Parks, Metro Public Works, Metro Water Services, Metro Emergency Communications, the Nashville Electric Service, Metro Finance – Public Property and the Metro Historical Commission) have reviewed the proposal and concur in the recommendation for approval. This request must be approved by the Metro Council to become effective. A sketch showing the location of the request is attached to this letter.

Conditions that apply to this approval: none

This recommendation for approval is given as set forth in the Metropolitan Planning Commission Rules and Procedures. If you have any questions about this matter, please contact Delilah Rhodes at delilah.rhodes@nashville.gov or 615-862-7208.


Sincerely,

Robert Leeman
Deputy Director
Metro Planning Department
cc: *Metro Clerk*

DocuSign Envelope ID: A5F0C78C-DBDC-4E87-9CD3-783316200400


Re: FAIRWAY DRIVE STORMWATER IMPROVEMENT PROJECT
Planning Commission Mandatory Referral #2022M-082ES-001
Council District #15 Jeff Syracuse, Council Member

A request for the acceptance for permanent easements are needed to construct Project 21-SWC-222, Fairway Drive Stormwater Improvement Project. These easements are to be acquired through negotiations and acceptance in order to complete this project.

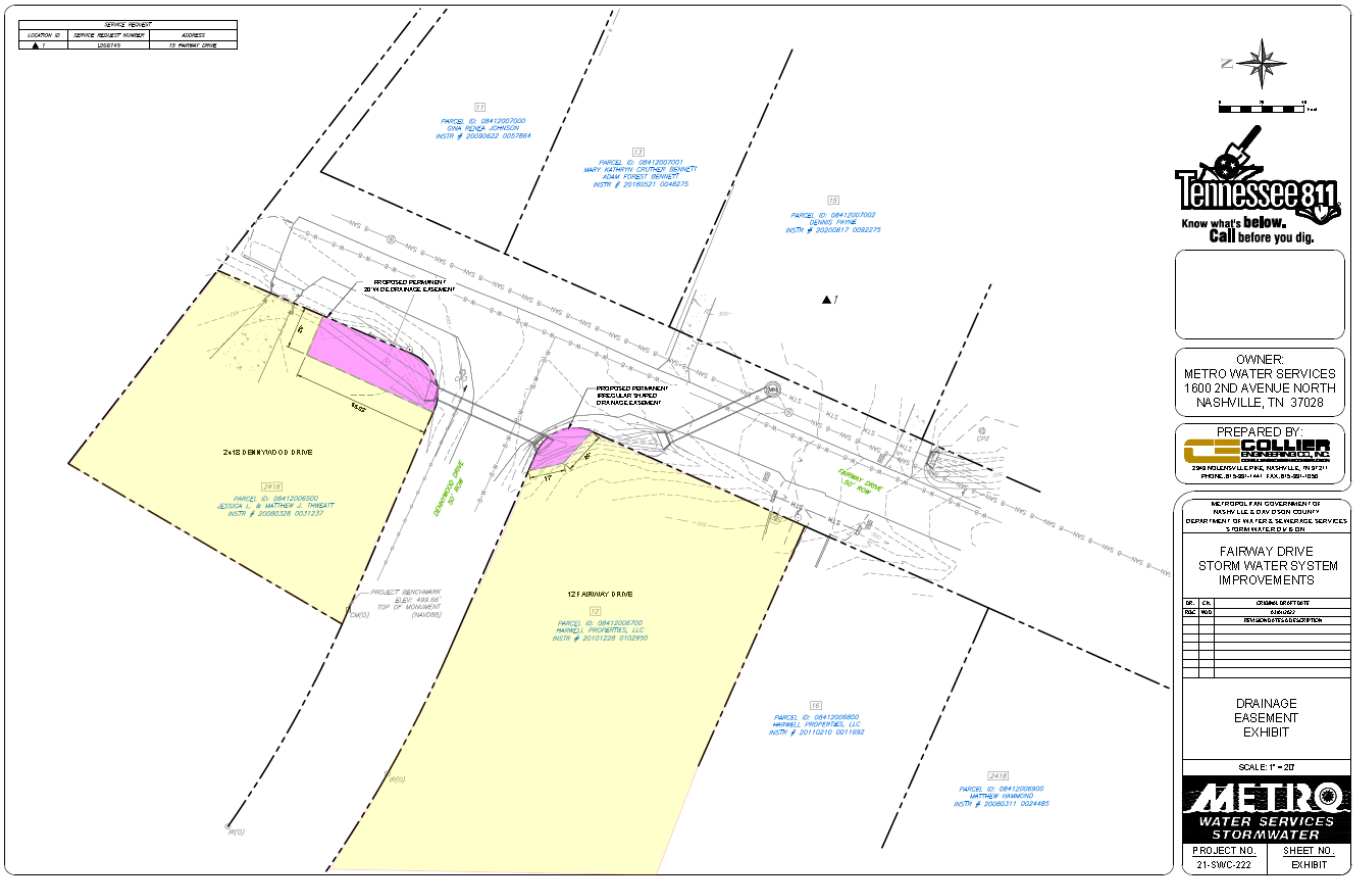

DocuSign Envelope ID: A5F0C78C-DBDC-4E87-9CD3-783316200400

SERVICE REQUEST		
LOCATION ID	SERVICE REQUEST NUMBER	ADDRESS
▲ 1	1268749	15 FAIRWAY DRIVE

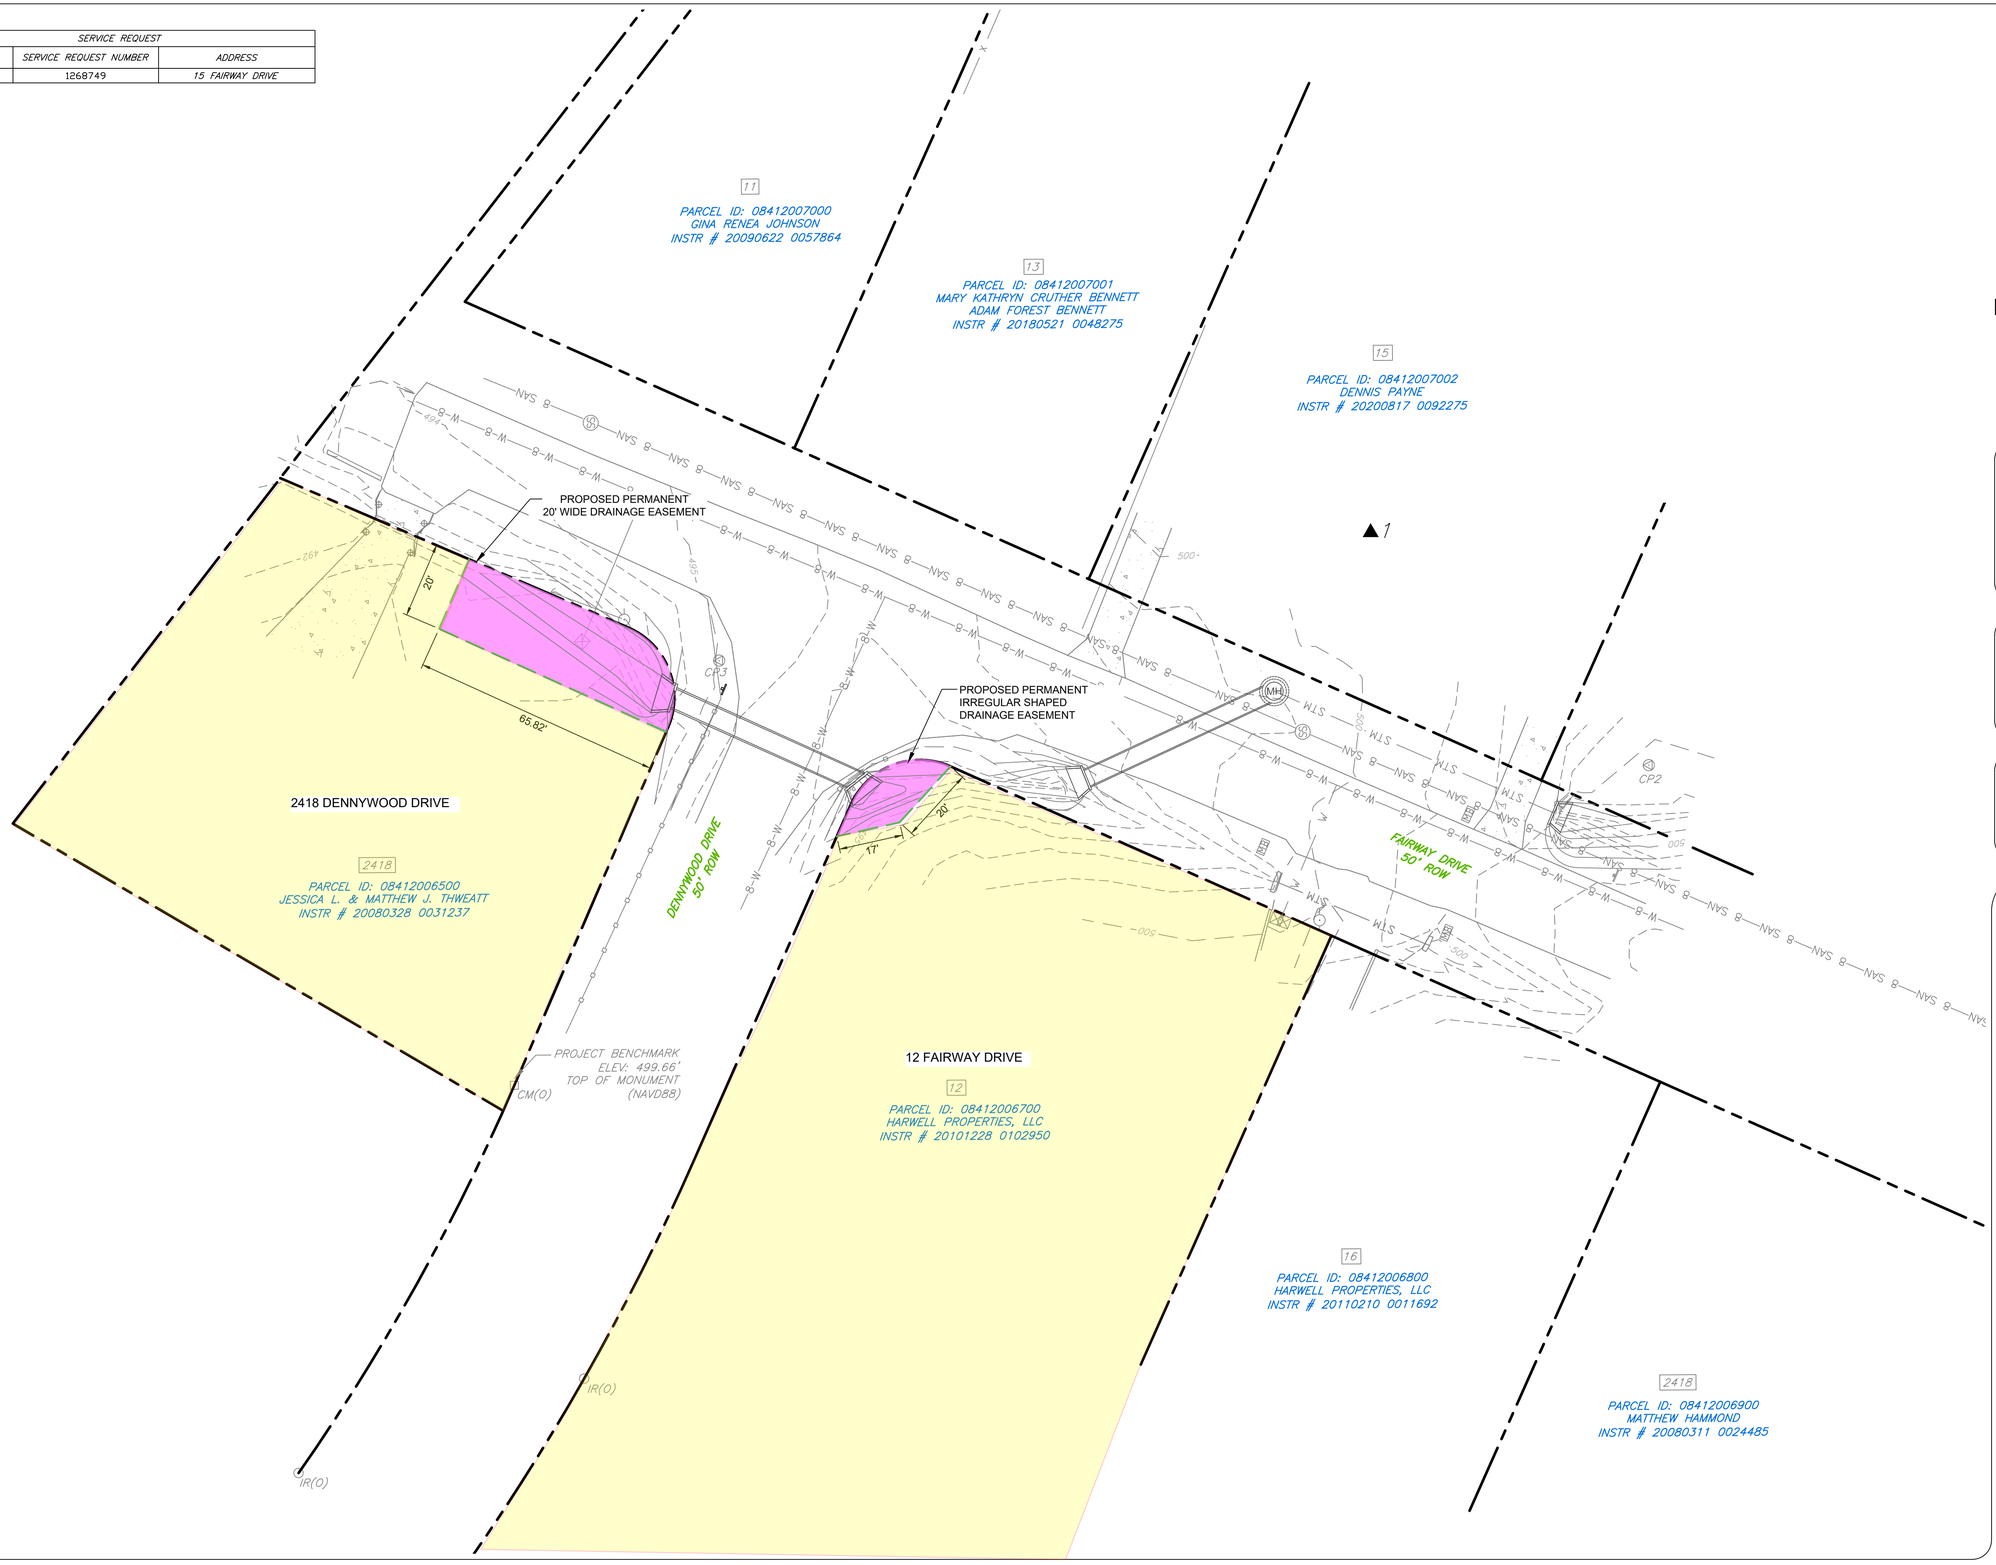

Know what's **below.**
Call before you dig.

OWNER:
METRO WATER SERVICES
1600 2ND AVENUE NORTH
NASHVILLE, TN 37028

PREPARED BY:
COLLIER ENGINEERING CO., INC.
CONSULTING • DESIGN • CONSTRUCTION
2949 NOLENSVILLE PIKE, NASHVILLE, TN 37211
PHONE: 615-331-1441 FAX: 615-331-1050

METROPOLITAN GOVERNMENT OF
NASHVILLE & DAVIDSON COUNTY
DEPARTMENT OF WATER & SEWERAGE SERVICES
STORM WATER DIVISION

FAIRWAY DRIVE STORM WATER SYSTEM IMPROVEMENTS

DR.	CK.	ORIGINAL DRAFT DATE
RGC	WJD	03/01/2022
		REVISION DATES & DESCRIPTION

DRAINAGE EASEMENT EXHIBIT

SCALE: 1" = 20'

METRO WATER SERVICES STORMWATER

PROJECT NO.	SHEET NO.
21-SWC-222	EXHIBIT