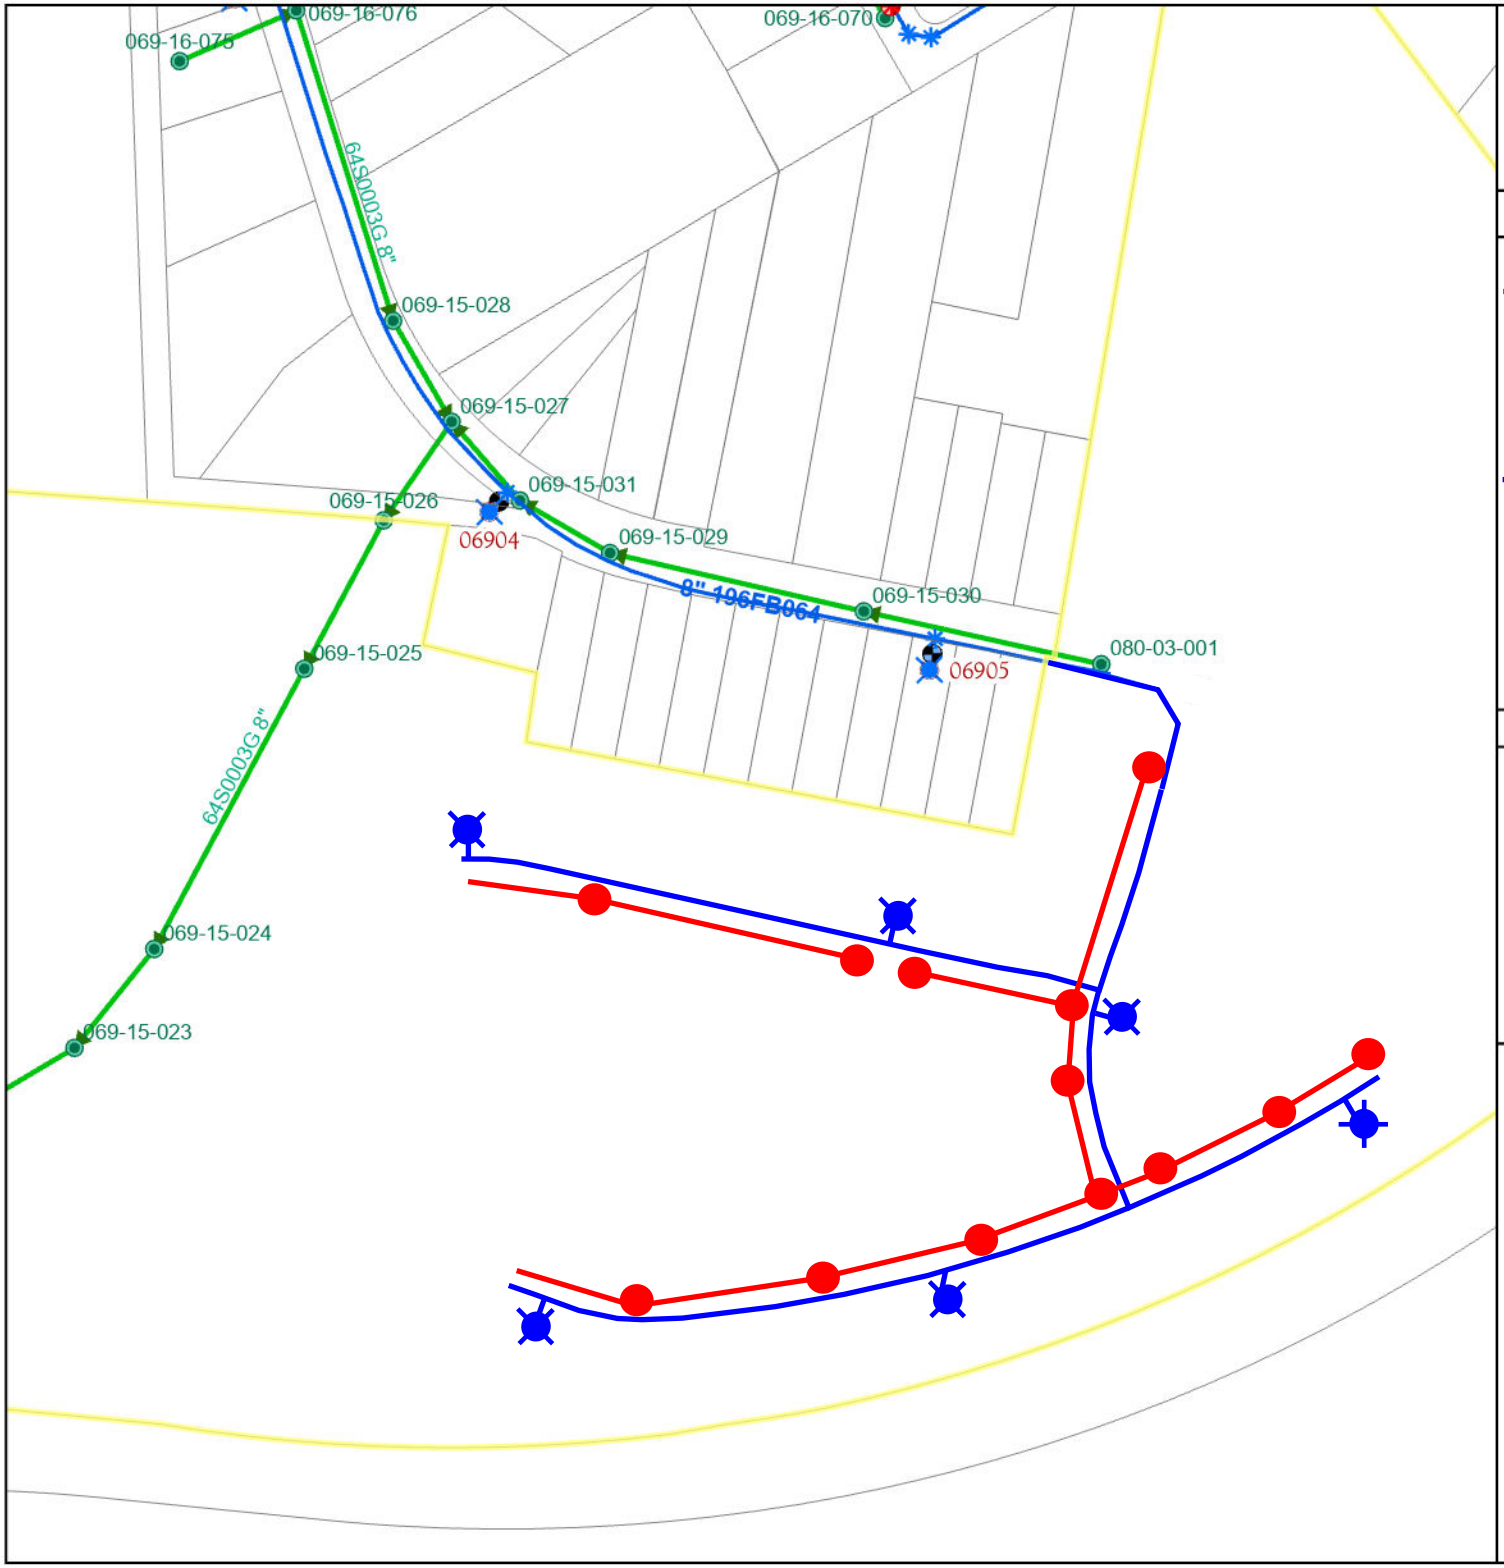

Wildflower Phase 2
Public Water & Sewer Extension

Project No.: 24SL0269 & 24WL0084

LEGEND

- Proposed 8-inch Sanitary Sewer Main (PVC)... 2171 LF
- Proposed Sanitary Sewer Manholes... 13 Units
- Proposed 8-inch Water Main (DIP)... 2,635 LF
- Proposed Fire Hydrant Assemblies... 6 Unit
- AND ASSOCIATED EASEMENTS

DATE: June 13th 2025

ENGINEERING
FIRM: Dale & Associates, Inc.
ENGINEER: Hunter Dale, P.E.

COUNCIL 01 - Joy Kimbrough

Parcel ID: 08000008700

- - - - CAUTION - - - -

THE POSITION OF THE WATER AND SANITARY SEWER MAINS SHOWN ARE APPROXIMATE AND ARE INTENDED TO SHOW THE GENERAL LOCATION ONLY. THE SIZES NOTED ARE TO THE BEST OF MWS KNOWLEDGE. IN ALL CASES WHERE PRECISE LOCATION AND MAIN SIZES

0 70 140 210 280 Feet

METRO WATER SERVICES