Docusign Envelope ID: 5A728F27-6F73-4552-A11C-19BA0E2591BF

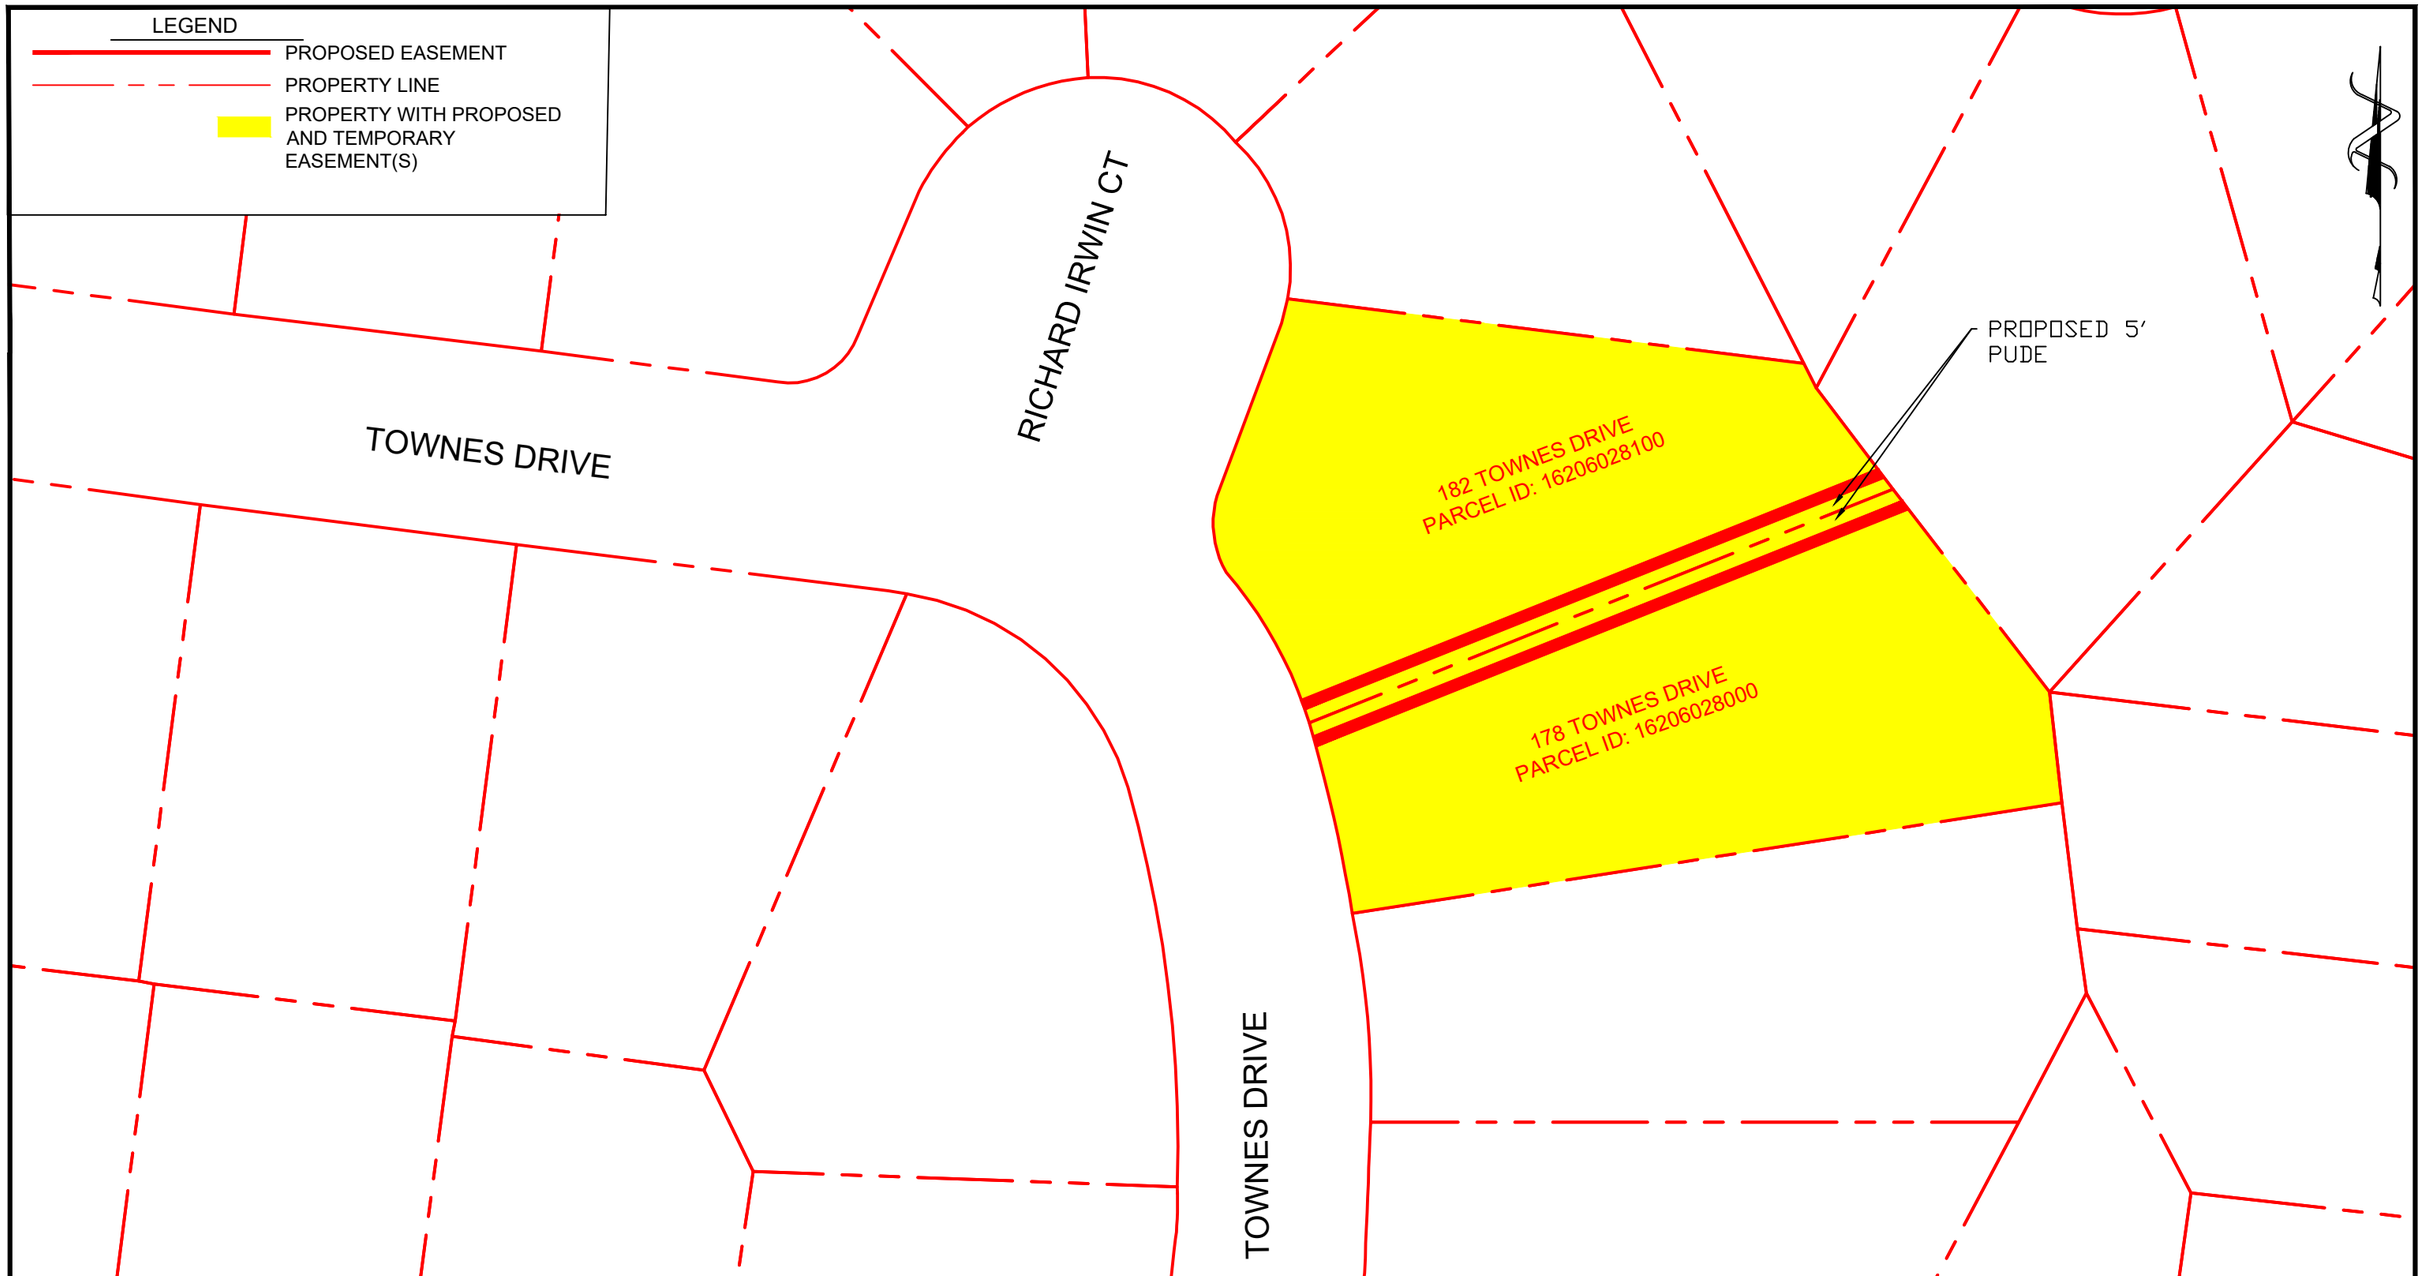

CLIENT METRO WATER SERVICES, DIVISION OF STORMWATER	DWN BY: SJR CHK'D BY: LBK	PROJECT TOWNES DRIVE	REV. NO.: DATE: 02/20/2026
WSP USA ENVIRONMENT & INFRASTRUCTURE INC. 216 CENTERVIEW DRIVE, SUITE 300 BRENTWOOD, TENNESSEE 37027 PHONE: 615-333-0630	DATUM: N/A PROJECTION: N/A SCALE: NOT TO SCALE	TITLE PROPOSED LAYOUT	PROJECT NO: 26-SWC-192 FIGURE No. 1