1179-01_ROW ENCROACHMENT EXHIBIT

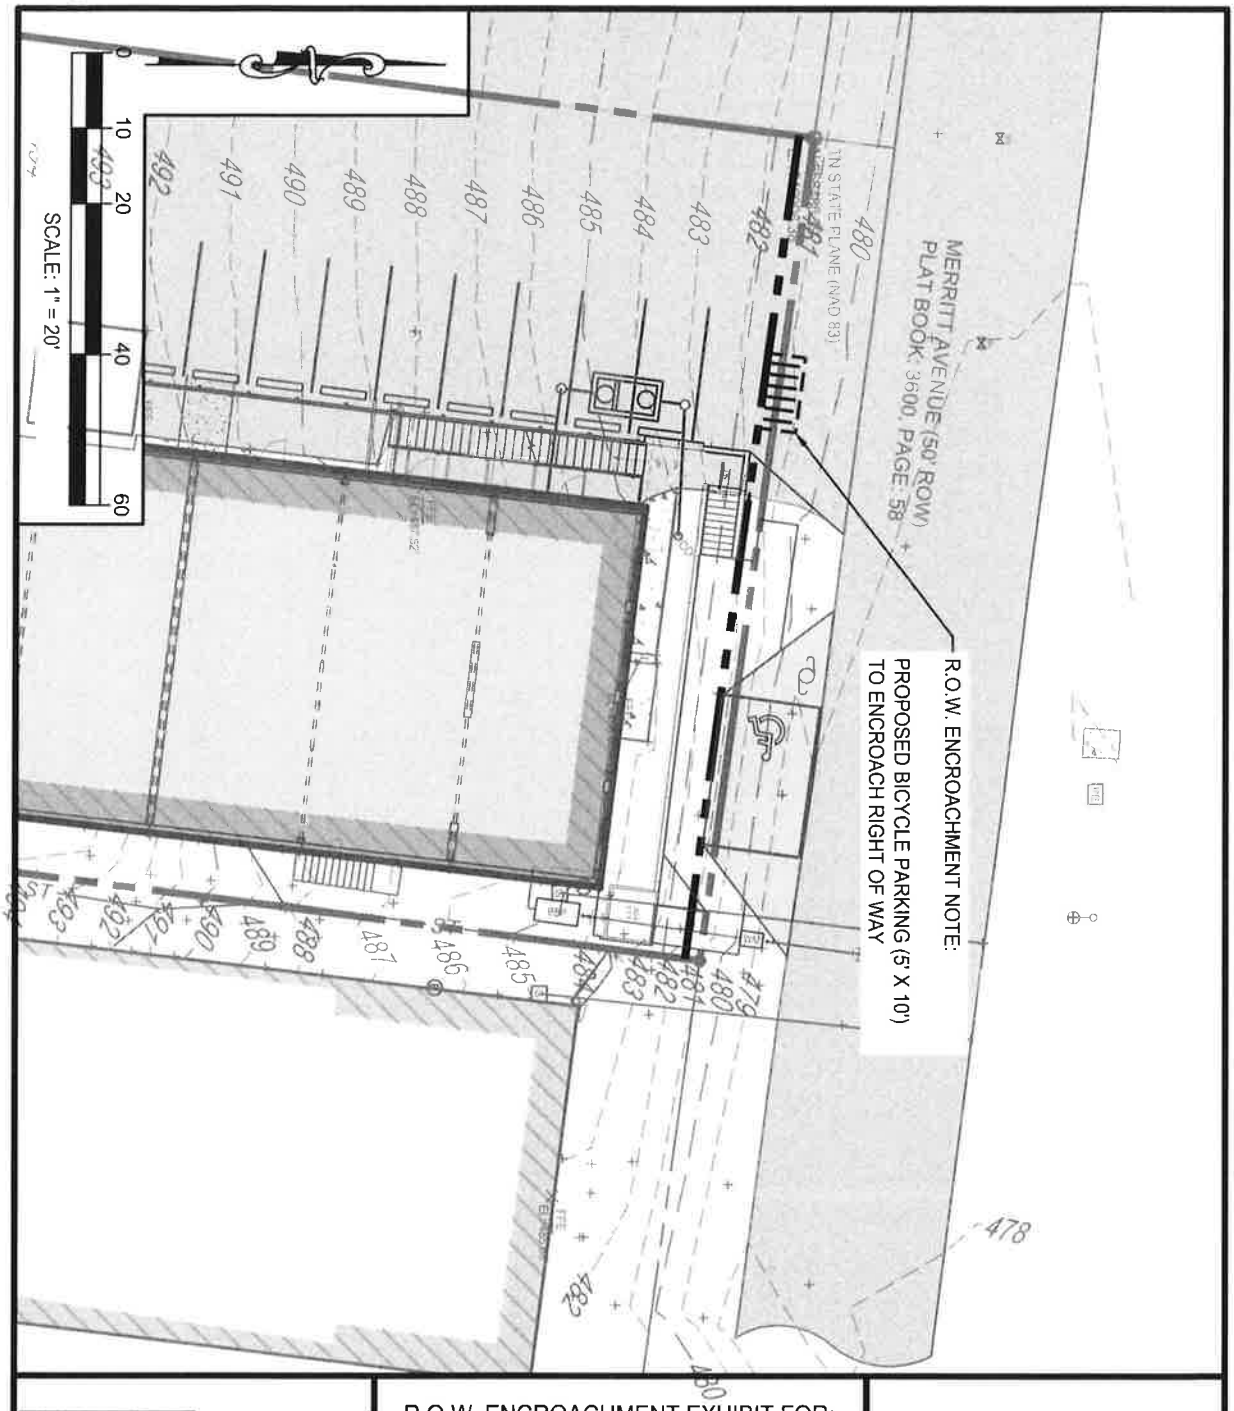

FULMER LUCAS

2002 RICHARD JONES RD - SUITE B200
NASHVILLE, TENNESSEE 37215
INFO@FULMERLUCAS.COM - (615) 345-3770

R.O.W. ENCROACHMENT EXHIBIT FOR:

609 MERRITT

NASHVILLE, DAVIDSON COUNTY, TN 37203

R.O.W. ENCROACHMENT EXHIBIT

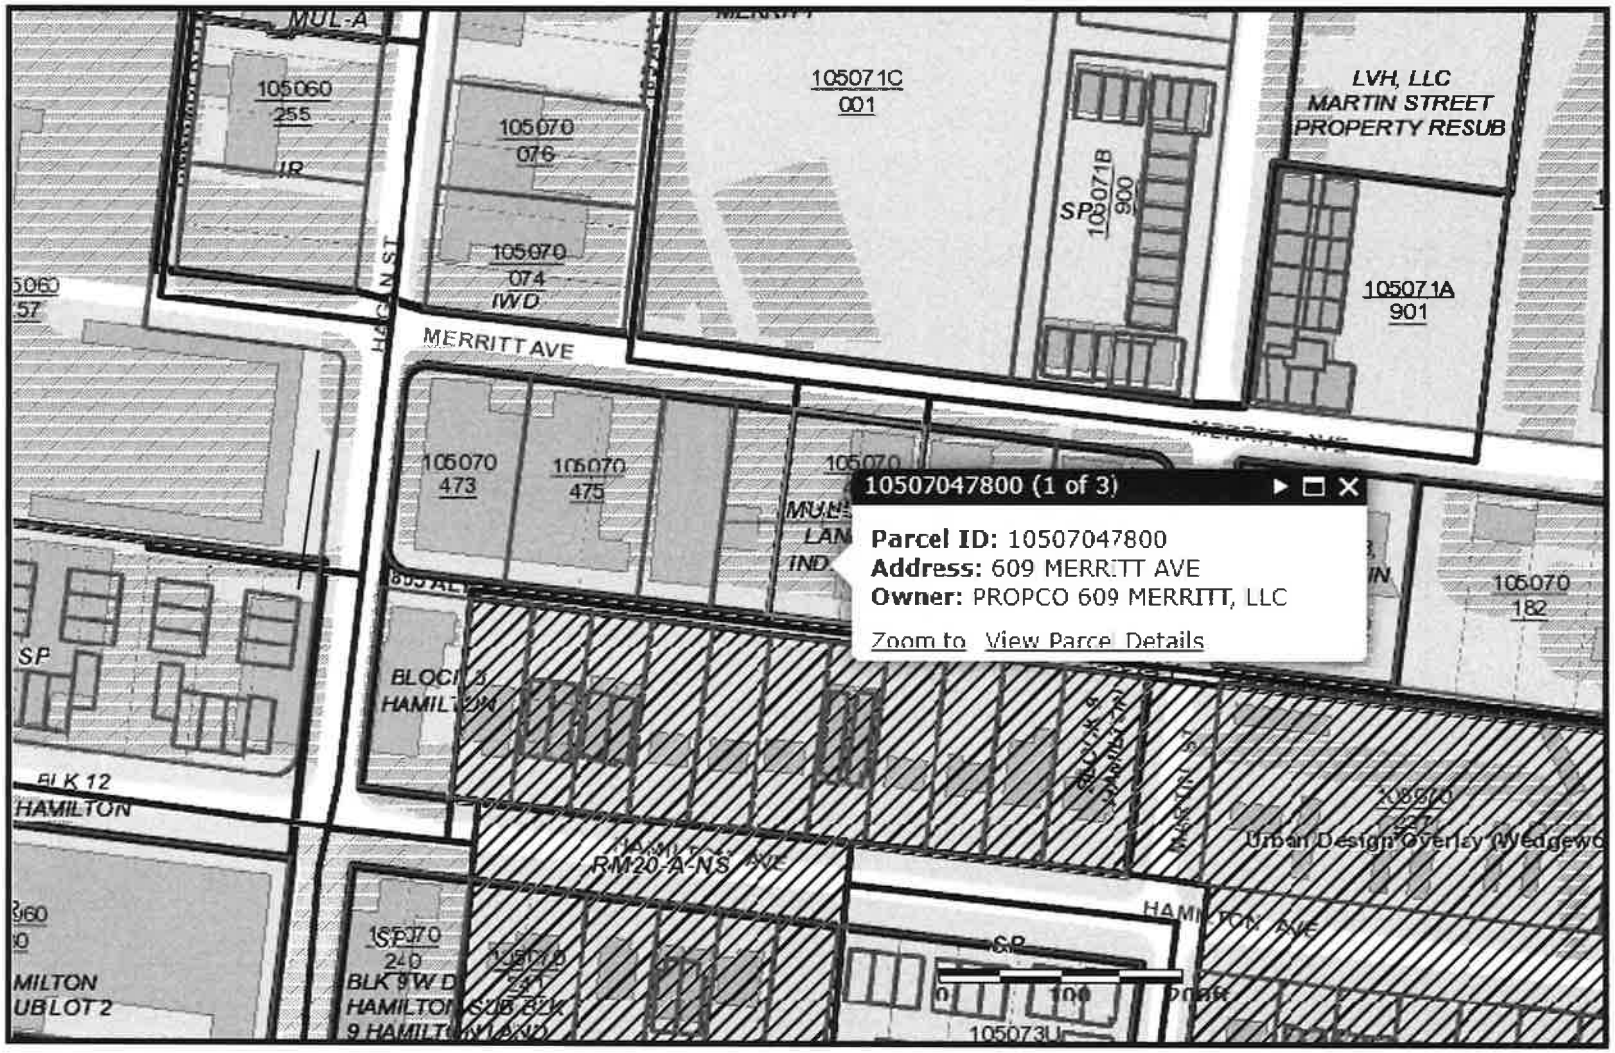

PROPERTY MAP