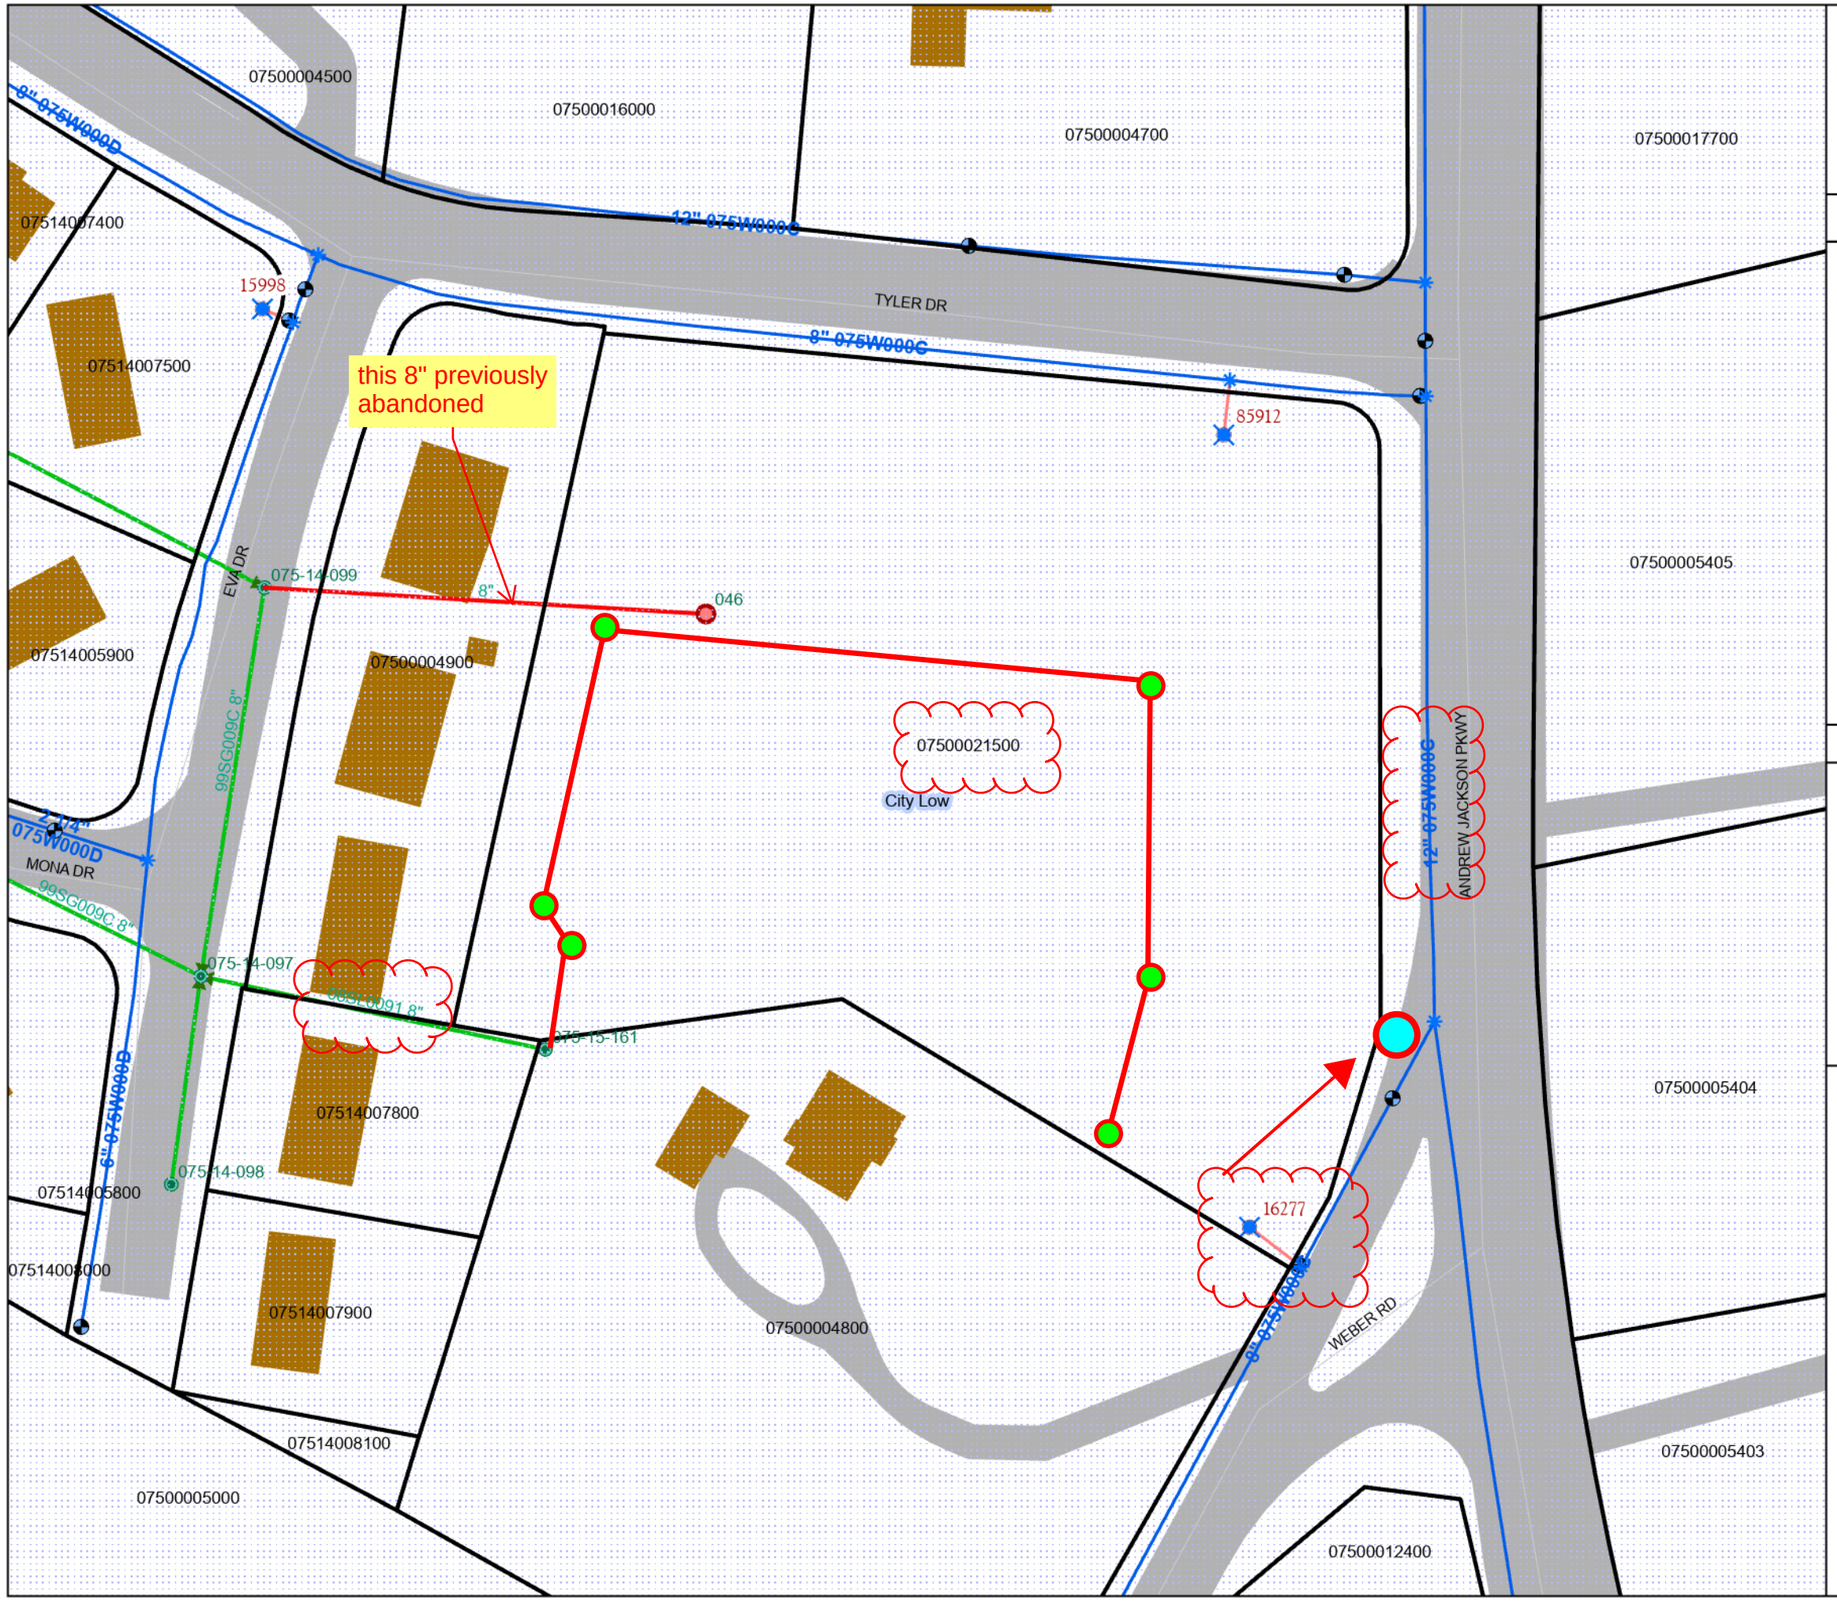

Hermitage Row - 0 Tyler Drive
25WL0032 25SL0064

LEGEND

approx 632 LF 8-inch sanitary sewer (PVC)
6 sanitary sewer MH
1 FH assembly relocation

☑ AND ASSOCIATED EASEMENTS

DATE: June 9, 2025

ENGINEERING FIRM: Dale & Associates
ENGINEER: Michael Garrigan, PE

COUNCIL DISTRICT: 14
PARCEL NUMBERS: 07500021500

- - - - CAUTION - - - -

THE POSITION OF THE WATER AND SANITARY SEWER MAINS SHOWN ARE APPROXIMATE AND ARE INTENDED TO SHOW THE GENERAL LOCATION ONLY. THE SIZES NOTED ARE TO THE BEST OF MWS KNOWLEDGE. IN ALL CASES WHERE PRECISE LOCATION AND MAIN SIZES ARE REQUIRED, FIELD VERIFICATION WILL BE NECESSARY.

0 50 100 150 200 Feet

N

METRO WATER SERVICES