Docusign Envelope ID: 31347A2F-0D4B-861A-83C8-8923BF36067B

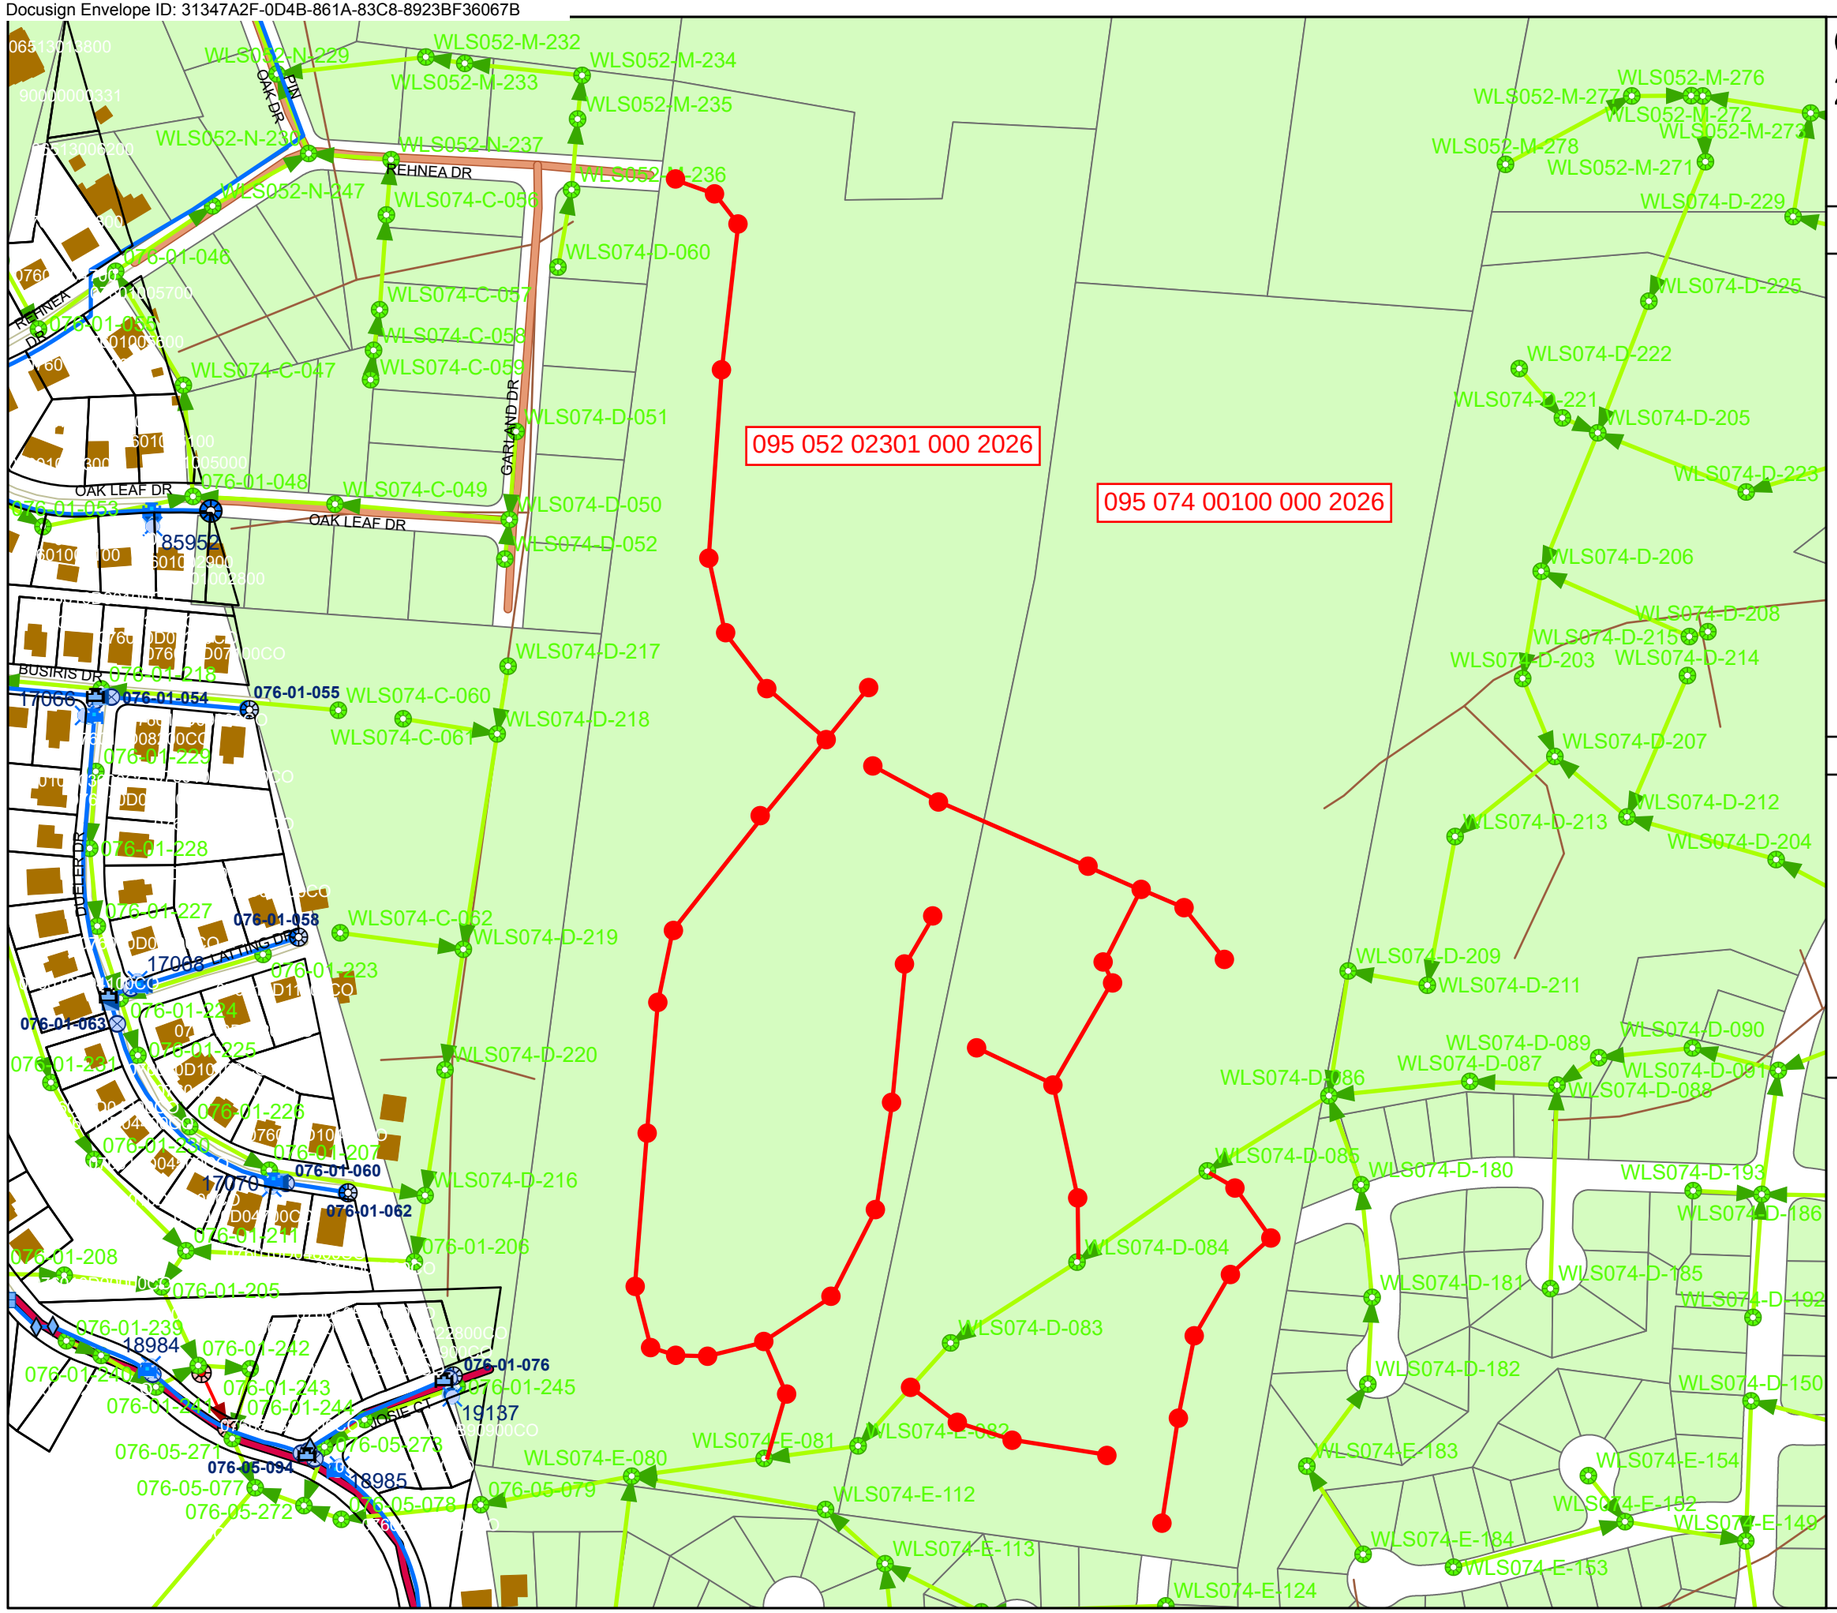

Crye Property
26SL0031

LEGEND

Proposed Sewer Line (8" PVC)... 4,780 LF

Proposed Sewer Line (8" DIP)... 1,049 LF

Proposed Sanitary Manhole... 45 Units

AND ASSOCIATED EASEMENTS

DATE: June 9, 2026

ENGINEERING FIRM: Anderson, Delk, Epps & Assoc.
ENGINEER: Eric Olsen, PE

COUNCIL DISTRICT: Wilson County
PARCEL NUMBERS: 095 052 02301 000 2026,
095 074 00100 000 2026

- - - - CAUTION - - - -

THE POSITION OF THE WATER AND SANITARY SEWER MAINS SHOWN ARE APPROXIMATE AND ARE INTENDED TO SHOW THE GENERAL LOCATION ONLY. THE SIZES NOTED ARE TO THE BEST OF MWS KNOWLEDGE. IN ALL CASES WHERE PRECISE LOCATION AND MAIN SIZES ARE REQUIRED, FIELD VERIFICATION WILL BE NECESSARY.

0 100 200 300 400 Feet

N

METRO WATER SERVICES